

PROPOSED PLANS OF NEW OUTBUILDING

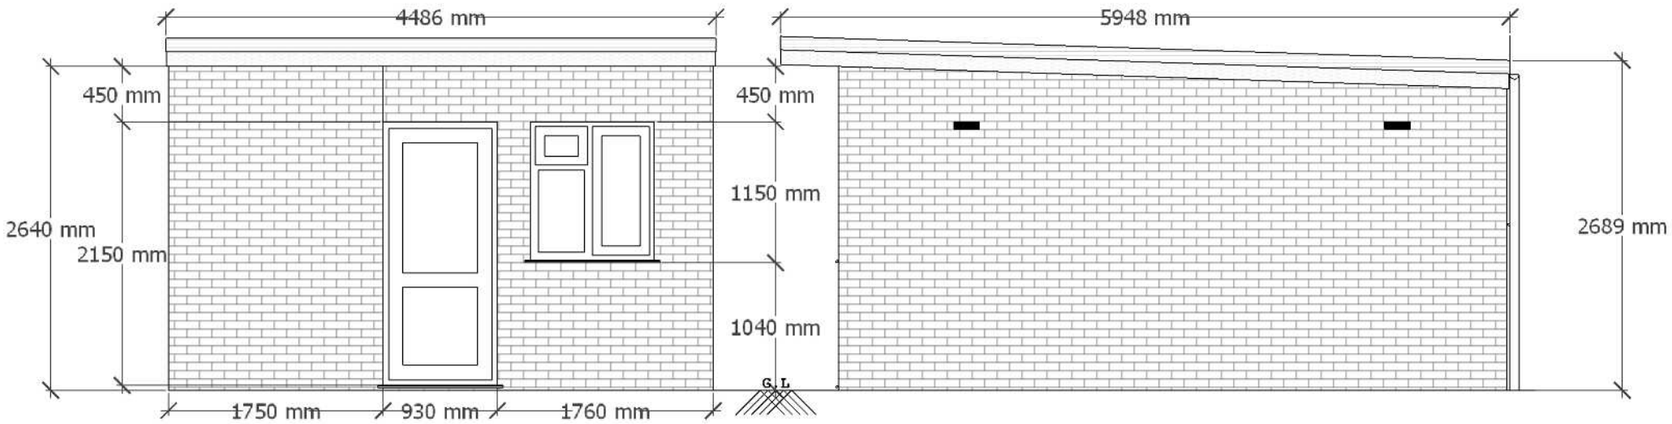

FRONT (EAST SIDE) ELEVATION

NORTH SIDE ELEVATION

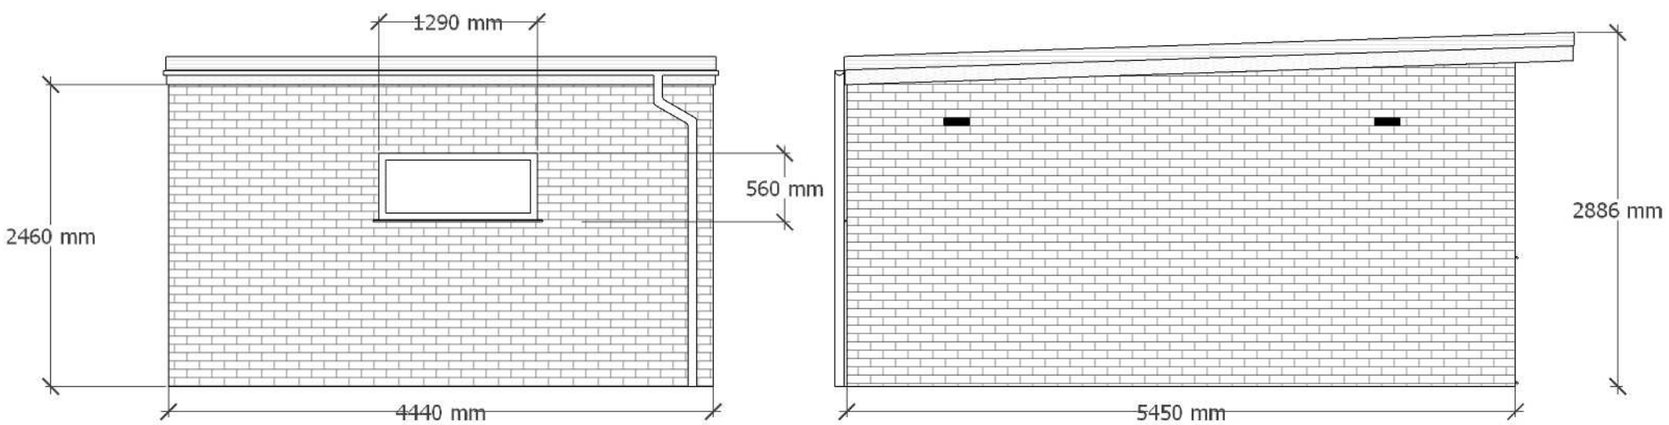


REAR (WEST SIDE) ELEVATION

SOUTH SIDE ELEVATION

-Brick facade to external walls.
-Asphalt roof over ply wood.
-UPVC windows and doors.

67 COWLEY ROAD. UXBRIDGE. UB8 2AE

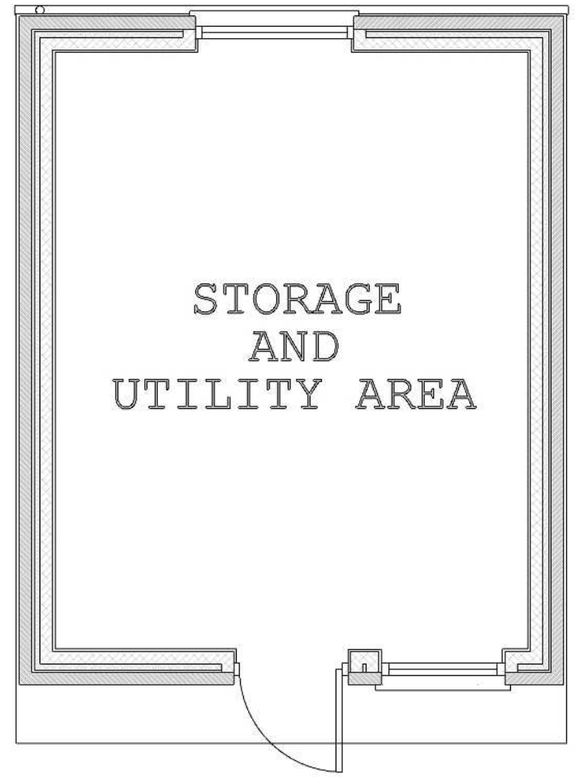

PLAN VIEW

KEY

Ply Wood	Insulation
Asphalt	Plaster
Brick	Brick
Concrete Block	

SCALE - 1:50 @ A3

DATE: 13th July 2020
DRAWING No: 67CR003
REVISED:
DRAWN BY: G Edwards

SCALE - 1:50 @ A3

PROPOSED NEW OUT BUILDING TO
EXISTING FOUR BEDROOM PROPERTY
67 COWLEY ROAD. UXBRIDGE. UB8 2AE

A 3