


1. HIGHFIELD DRIVE
ICKENHAM

13100





Front Elevation
(EXISTING)

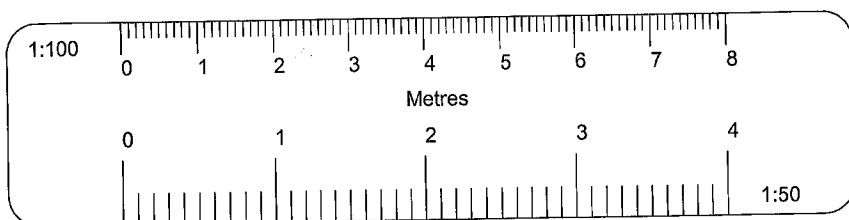

1. HIGHFIELD DRIVE
ICKENHAM

GROUND FLOOR
PLAN (EXISTING)

1:100

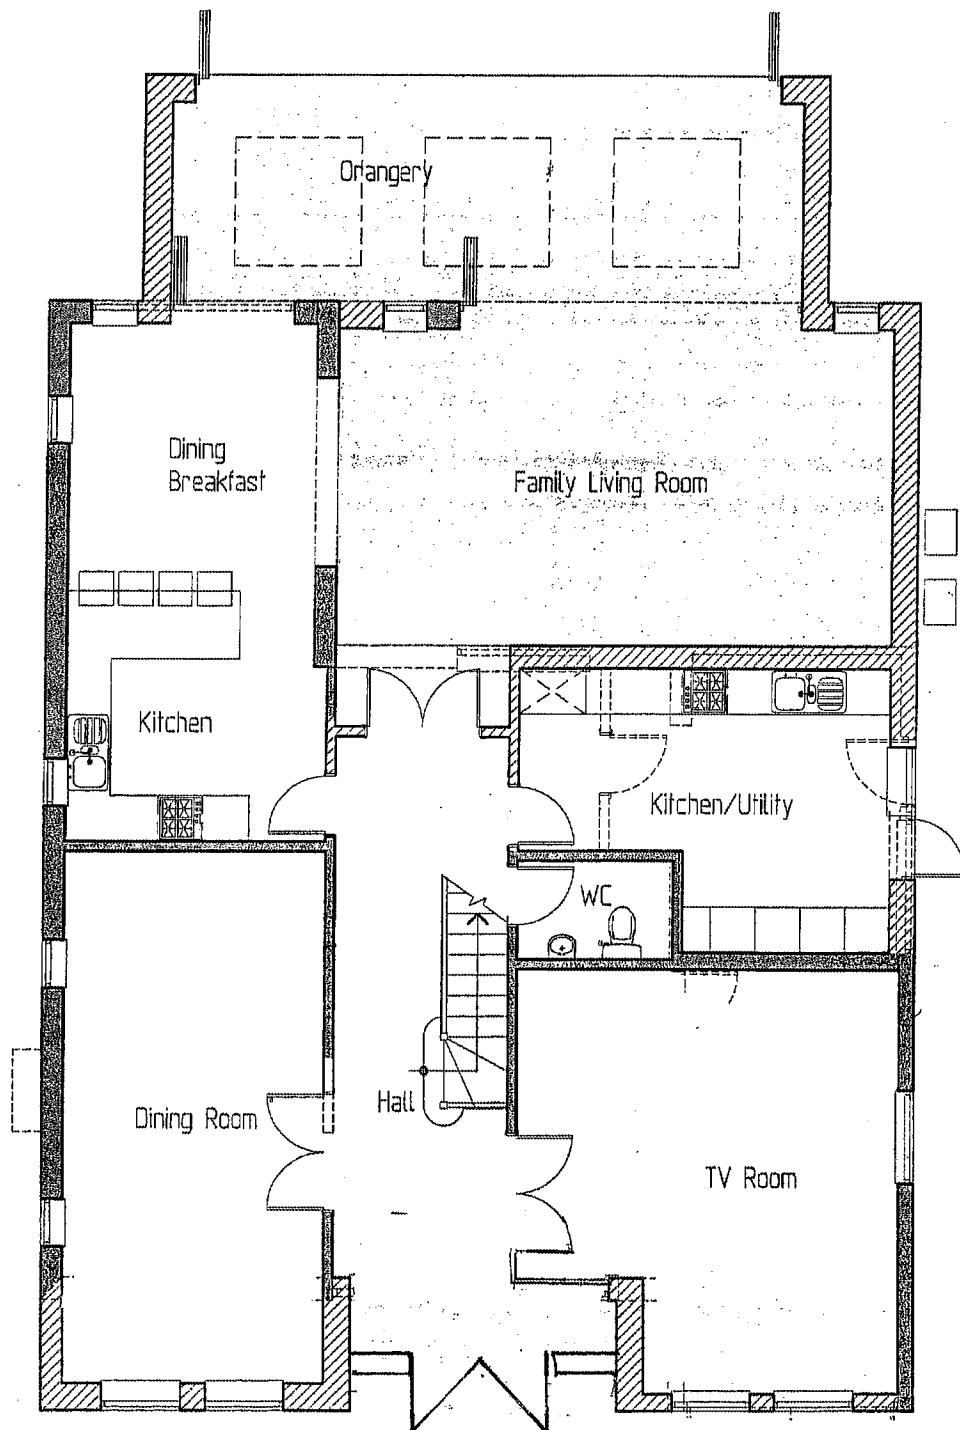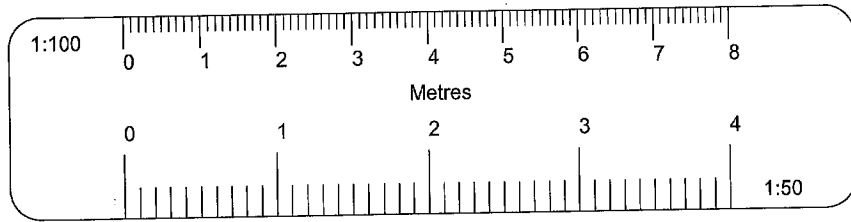


CK9NHAM

100



Metres

1:50


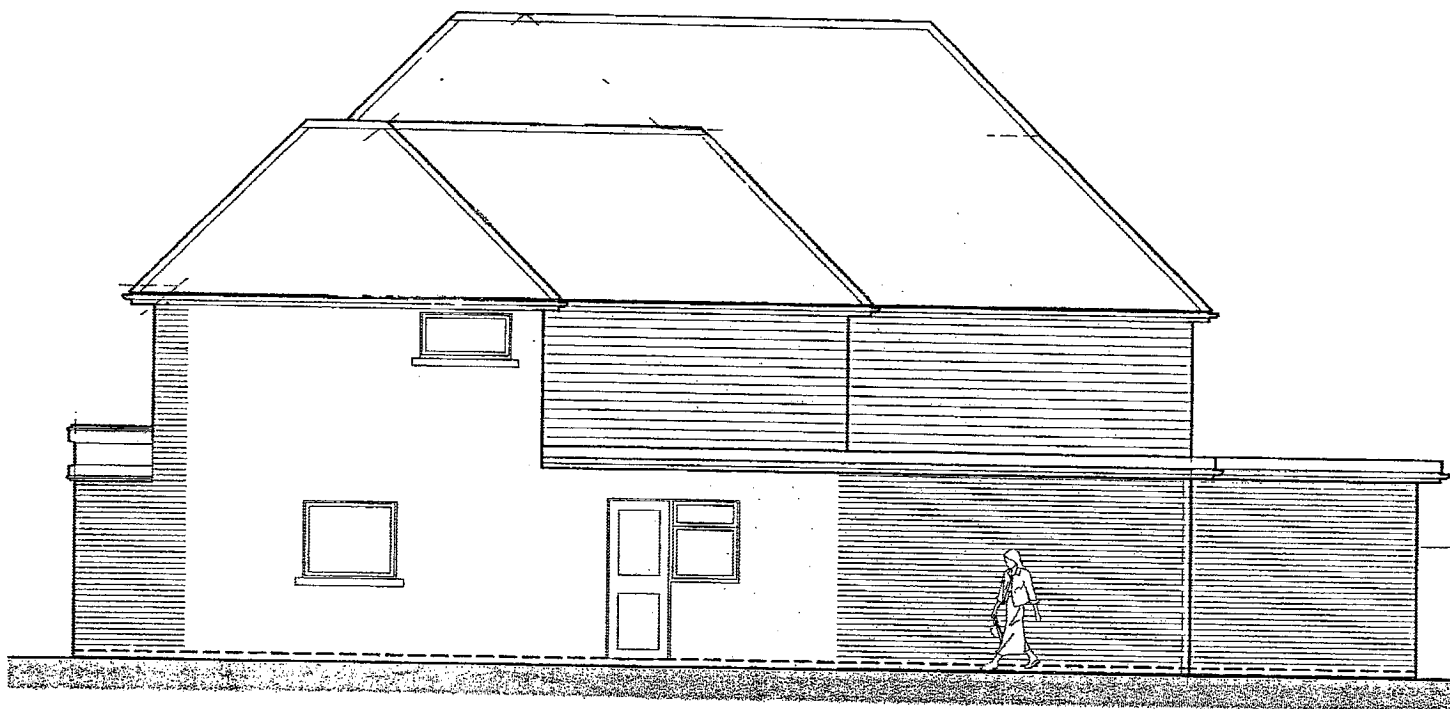


Side Elevation
(EXISTING)

1 Highfield Drive Ickenham

1. HIGHFIELD DRIVE
ICKENHAM

13/00

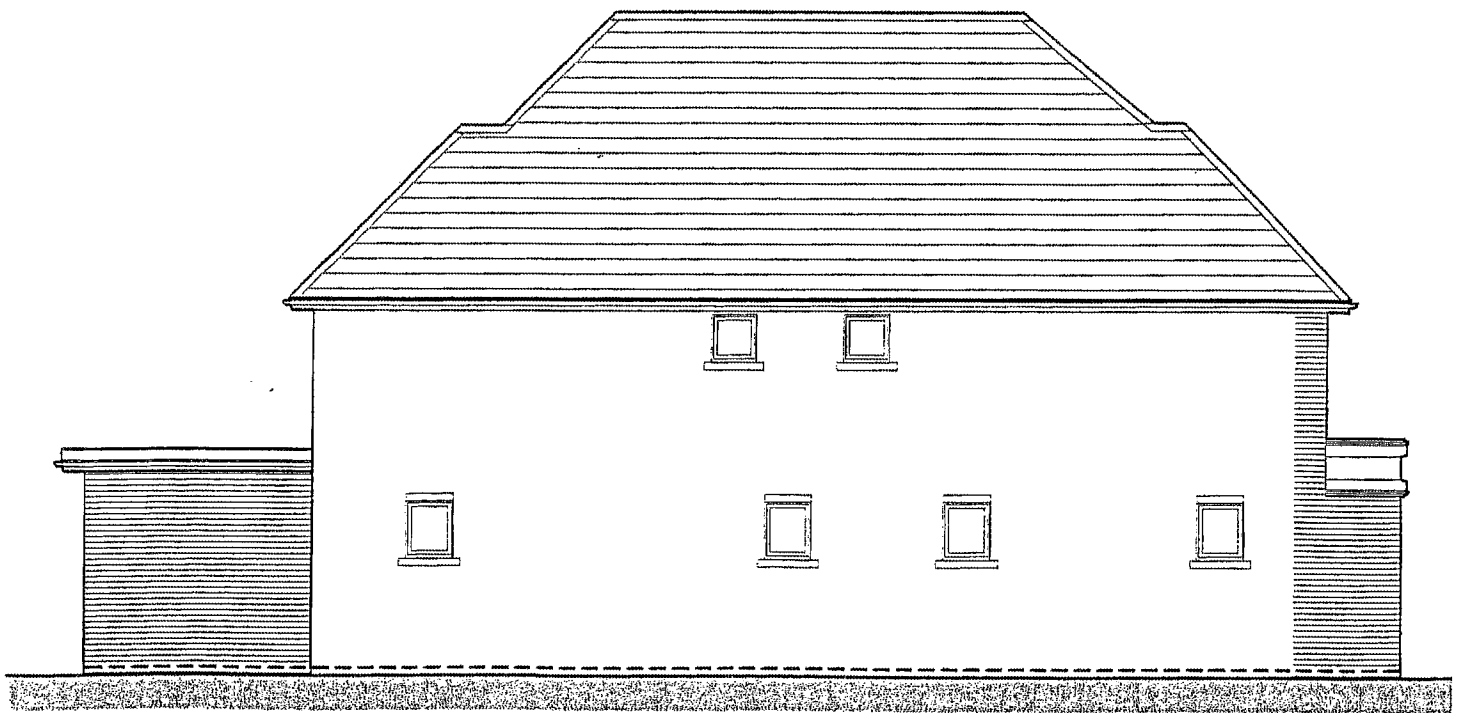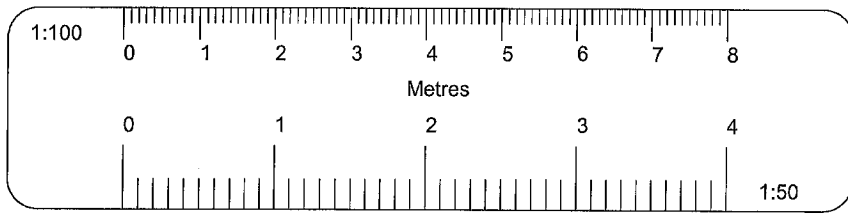

Side Elevation
(EXISTING)