


HIGHFIELD DRIVE
CKENHAM

13100

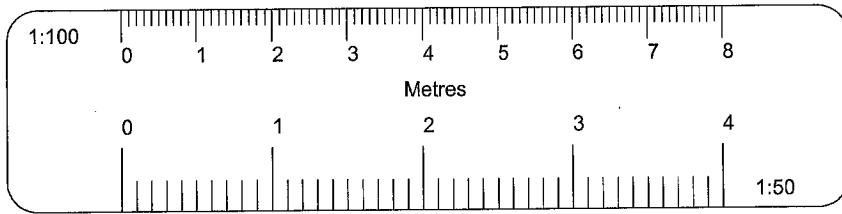



Front Elevation
(PROPOSED)

PROPOSED PORTICO TO CONSIST
OF CAST STONE FINISH COLUMNS,
ARCHITRAVE & CORNICE.

HIGHFIELD DRIVE
CLENNHAM



GROUND FLOOR
PLAN (PROPOSED)

15100

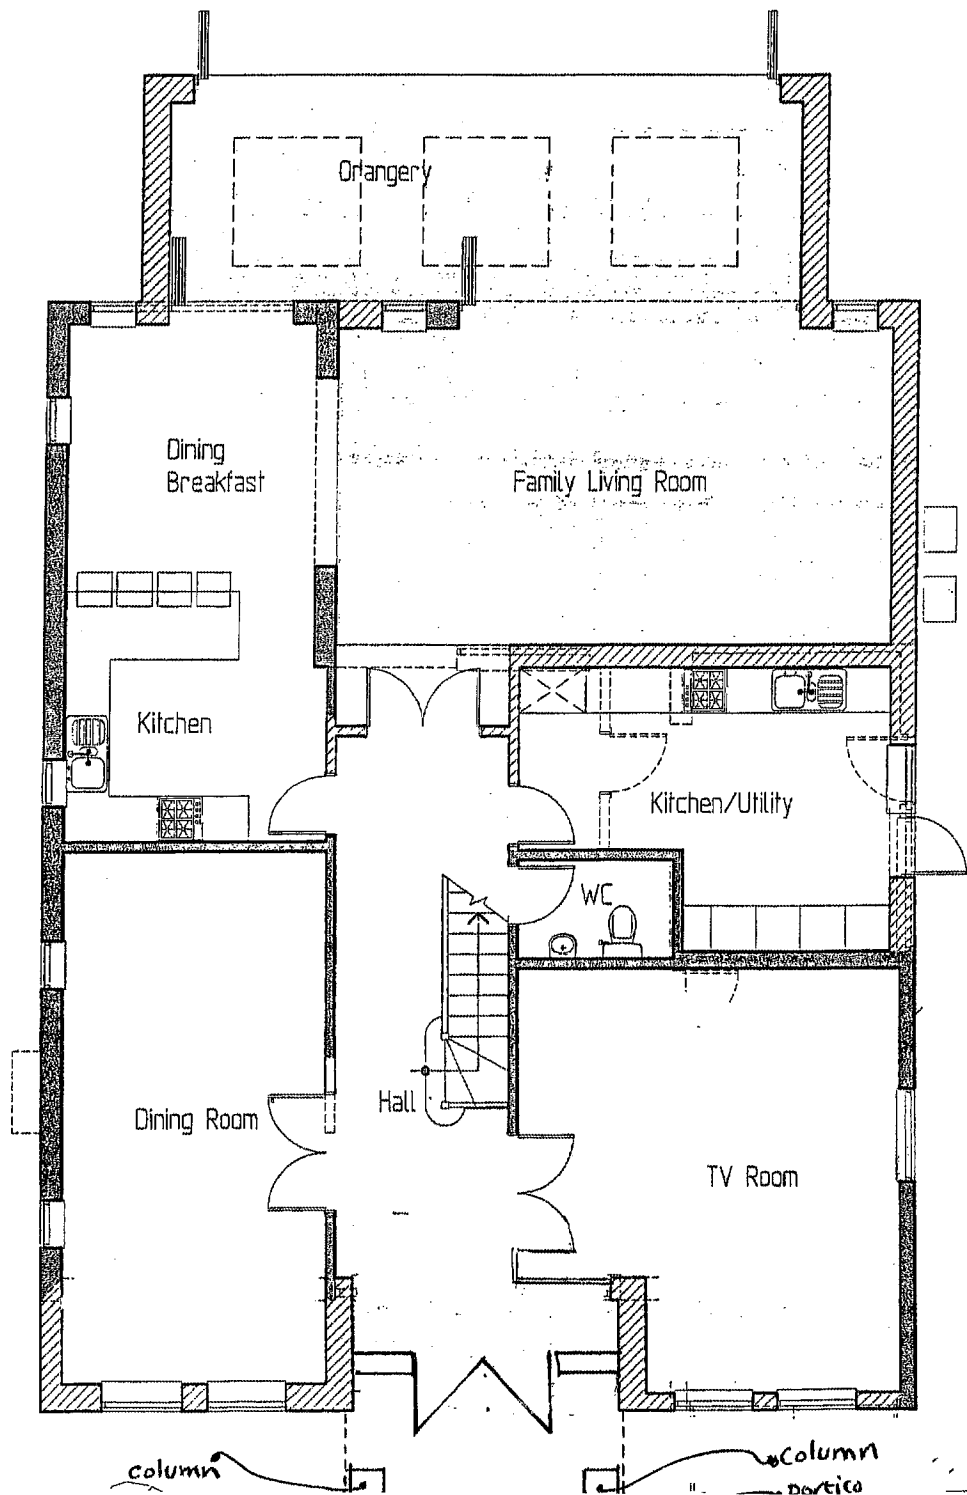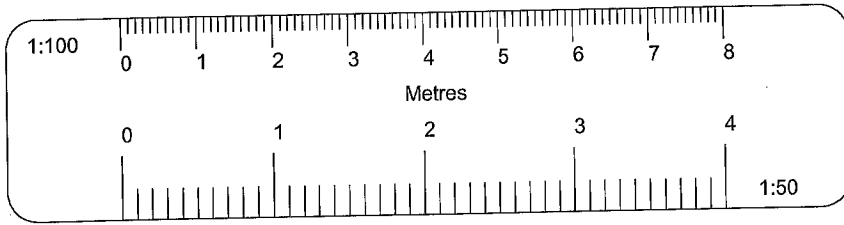

1 HIGHFIELD DRIVE
ICKENHAM

1:100

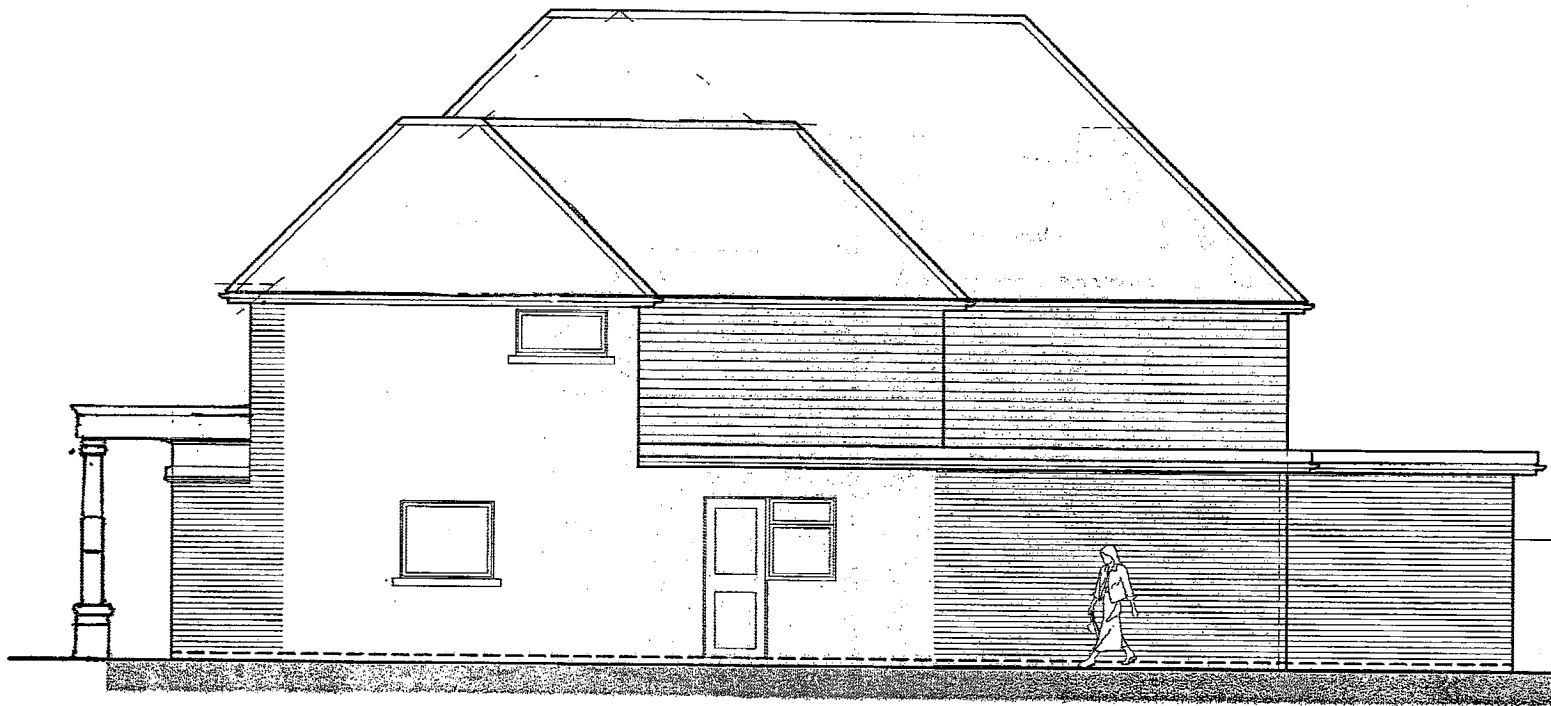
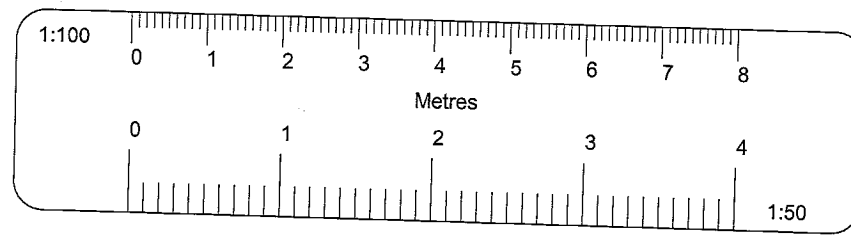


Side Elevation
(PROPOSED)

1 Highfield Drive Ickenham

1 HIGHFIELD DRIVE
ICKENHAM

13/00

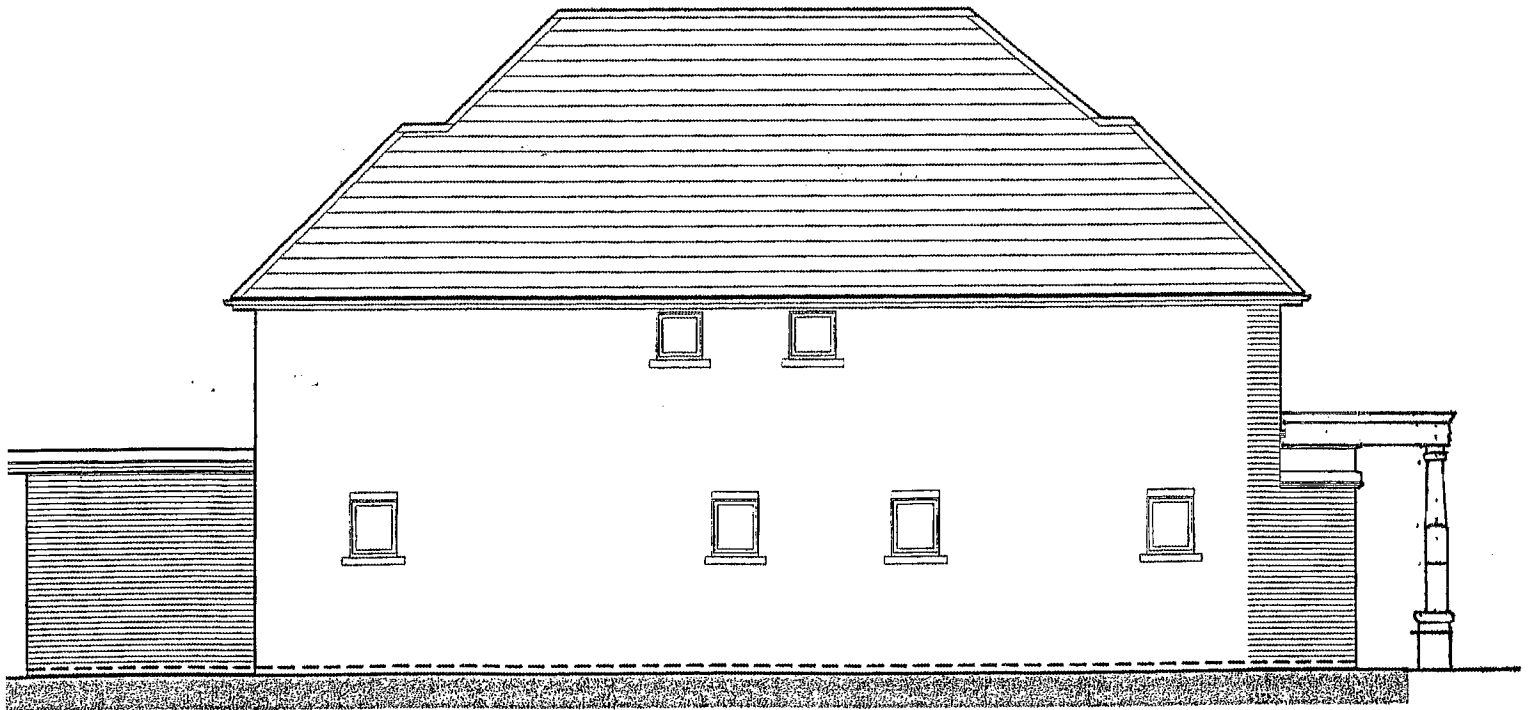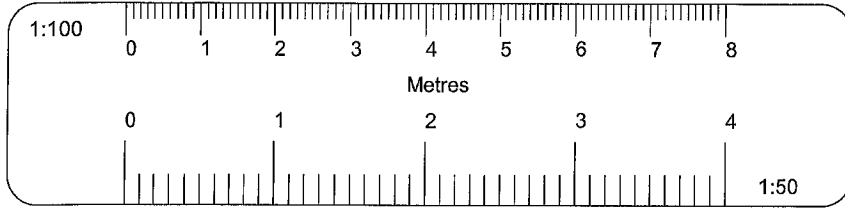

Side Elevation
(PROPOSED)