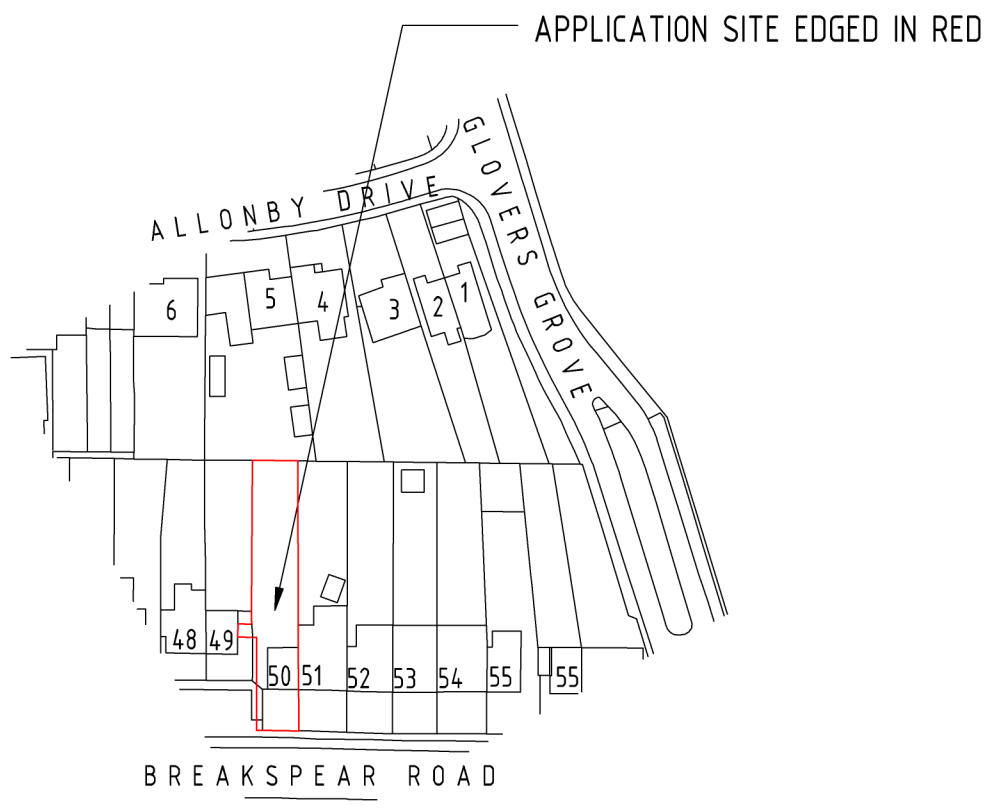


Ordnance Survey (c) Crown Copyright 2014. All rights reserved. Licence number 100022432

SITE LOCATION PLAN

SCALE 1:1250

© Copyright Dusek Ltd

drawing: SITE LOCATION PLAN	scale: 1 : 1250 A4	date: 27 / 07 / 15	DUSEK ARCHITECTURE + PLANNING T: 01895 831551 E: jack@dusek.co.uk	
project: 50 BREAKSPEAR ROAD RUISLIP, MIDDX, HA4 7QZ	drawing no: 100 / P2 / 3	drawn: JD		
client: MR & MRS K. MORROW				