



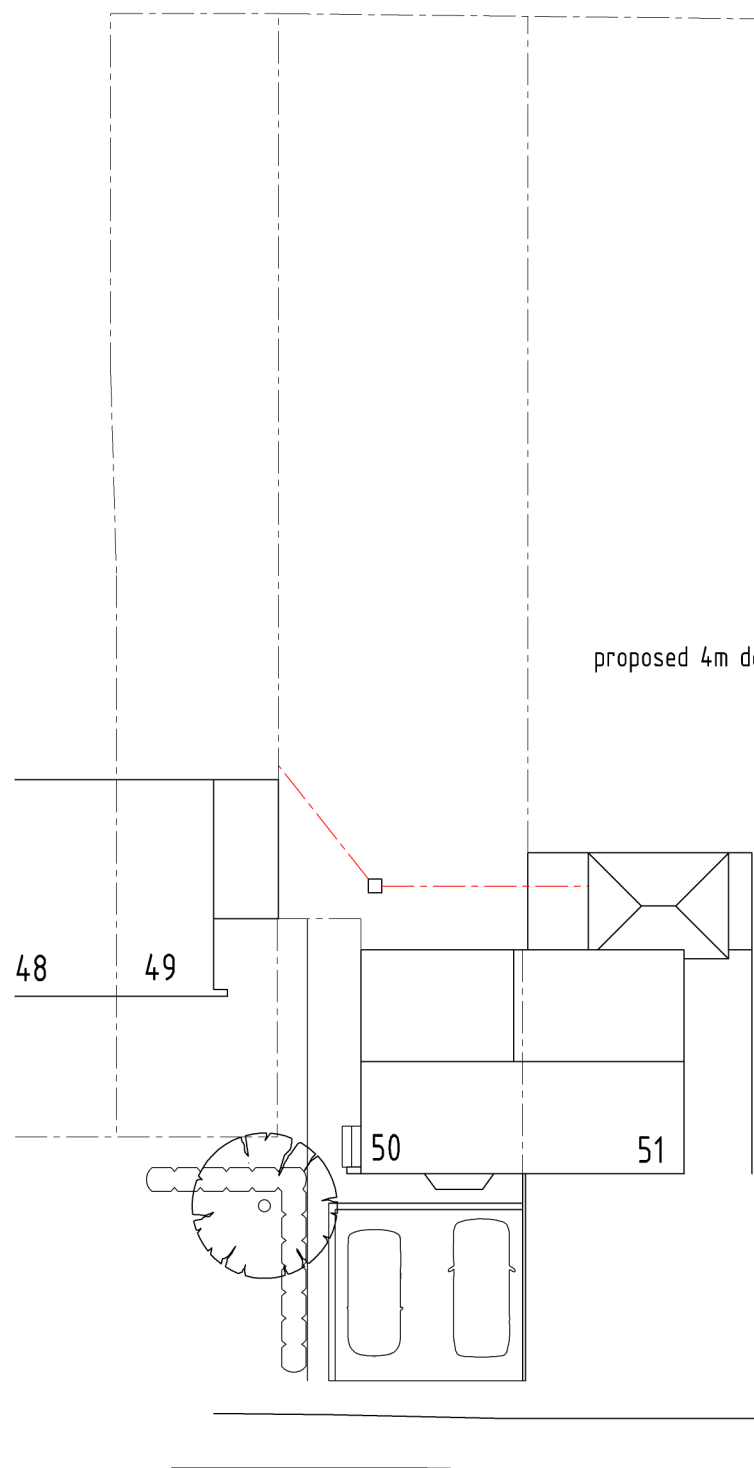


B R E A K S P E A R R O A D

EXISTING SITE LAYOUT PLAN
SCALE 1:250

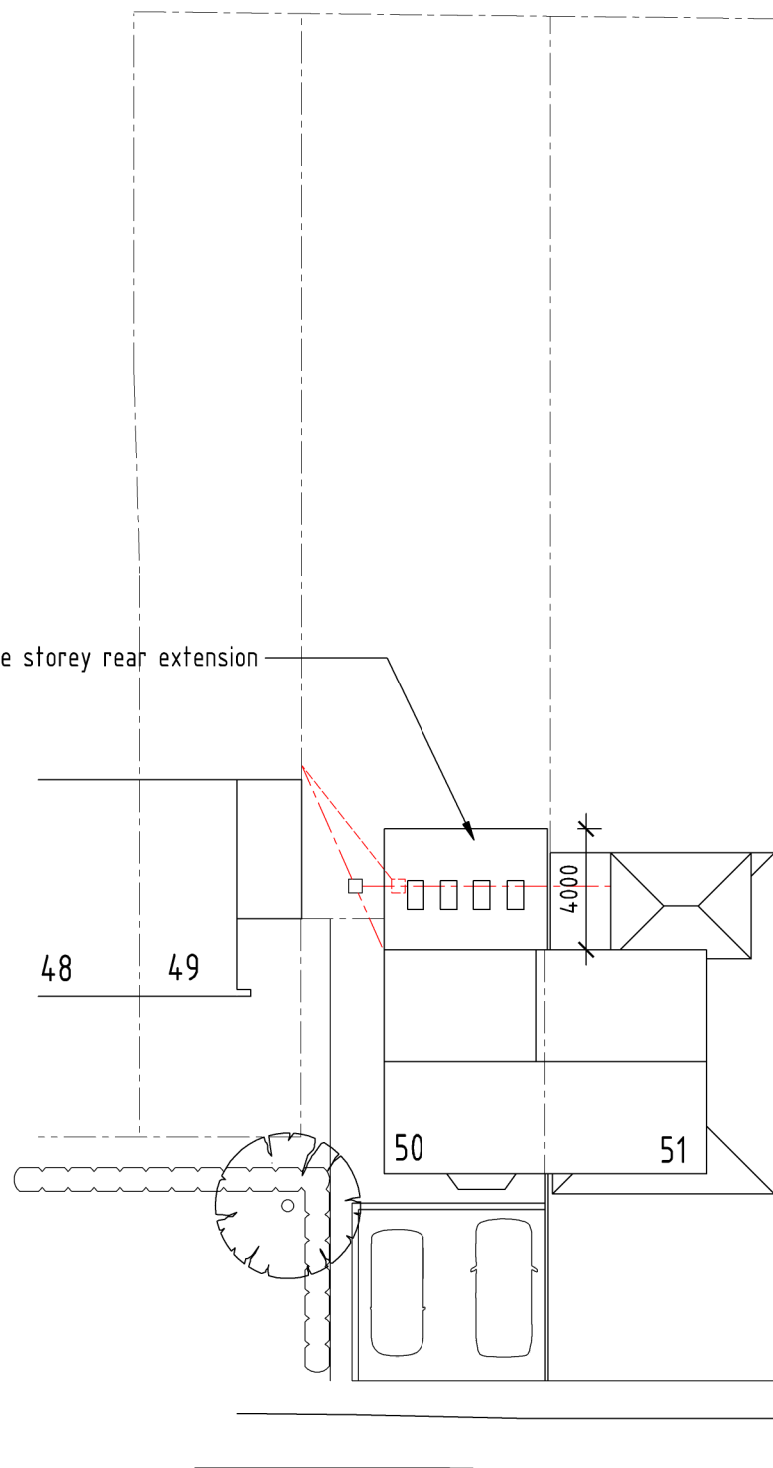

B R E A K S P E A R R O A D

PROPOSED SITE LAYOUT PLAN
SCALE 1:250

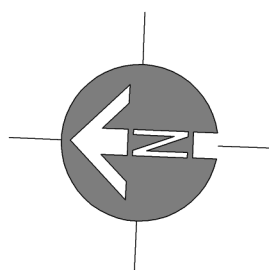

SCALE BAR (m)



© Copyright Dusek Ltd

drawing: PLANNING PROPOSALS
EXIST + PROP SITE LAYOUT PLAN

project: 50 BREAKSPEAR ROAD
RUISLIP, MIDDLESEX, HA4 7QZ

scale: 1 : 250 A3 date: 27 / 07 / 15

drawing no: 100 / P2 / 2 drawn: JD

client: MR & MRS K. MORROW

DUSEK
ARCHITECTURE + PLANNING
T: 01895 831551
E: jack@dusek.co.uk

dušek
ARCHITECTURE + PLANNING