


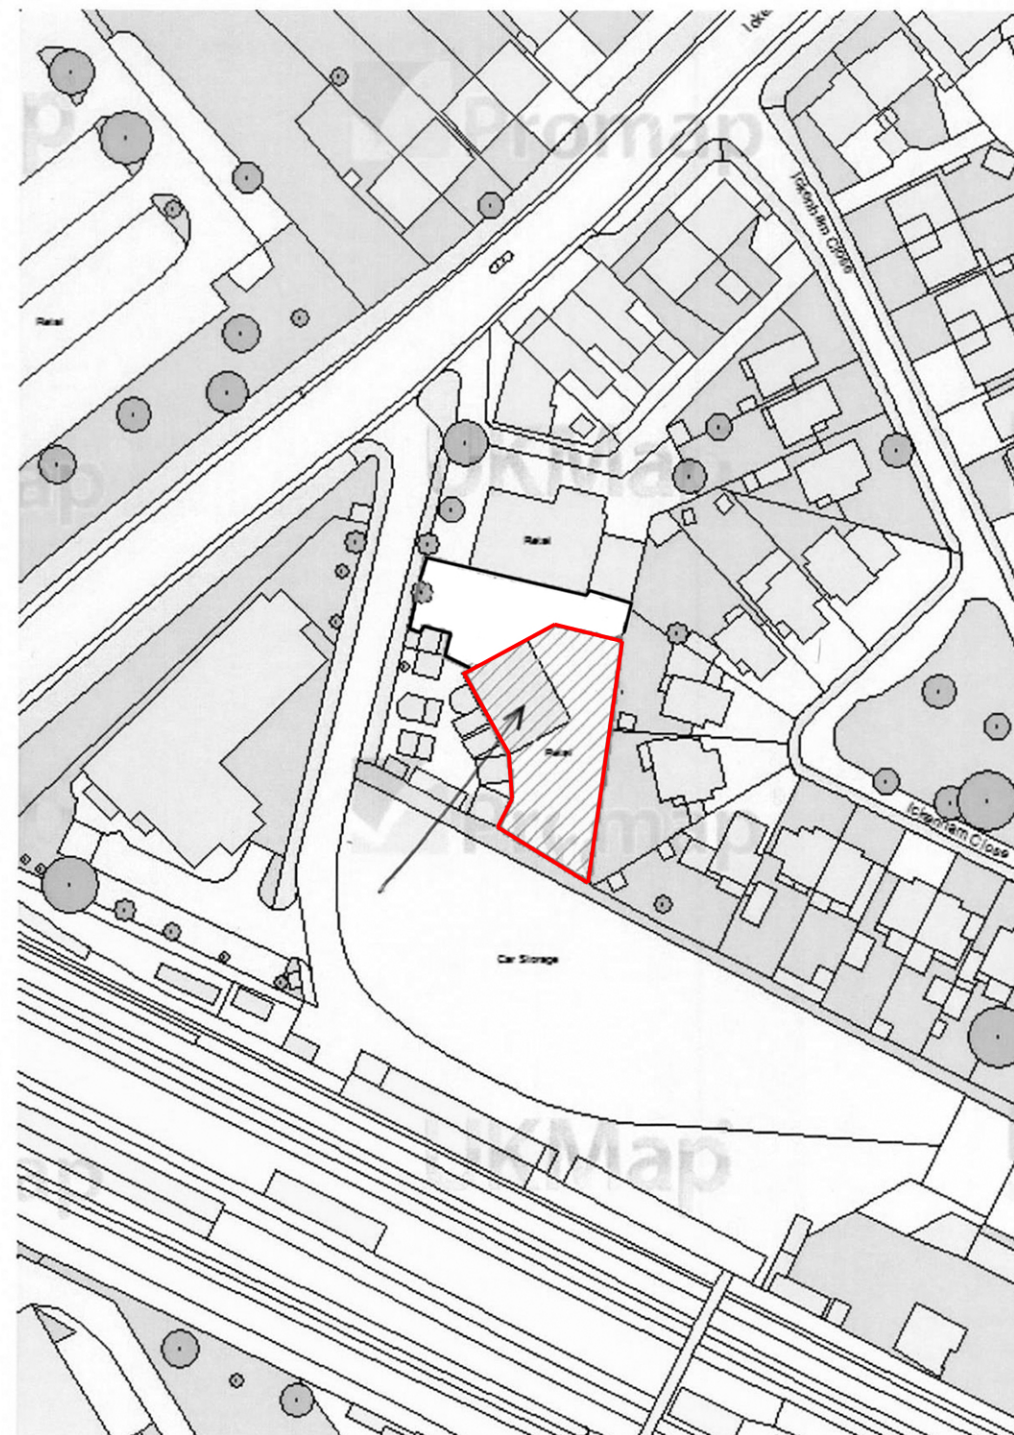

Scale 1:1250

--	--

CrossFit Ickenham LTD

Change of Use from B8 to D2	
--------------------------------	--

Location of site	
------------------	--

Drawing paper size: A3

[illegible]