


1cm = 5m

1cm = 5m

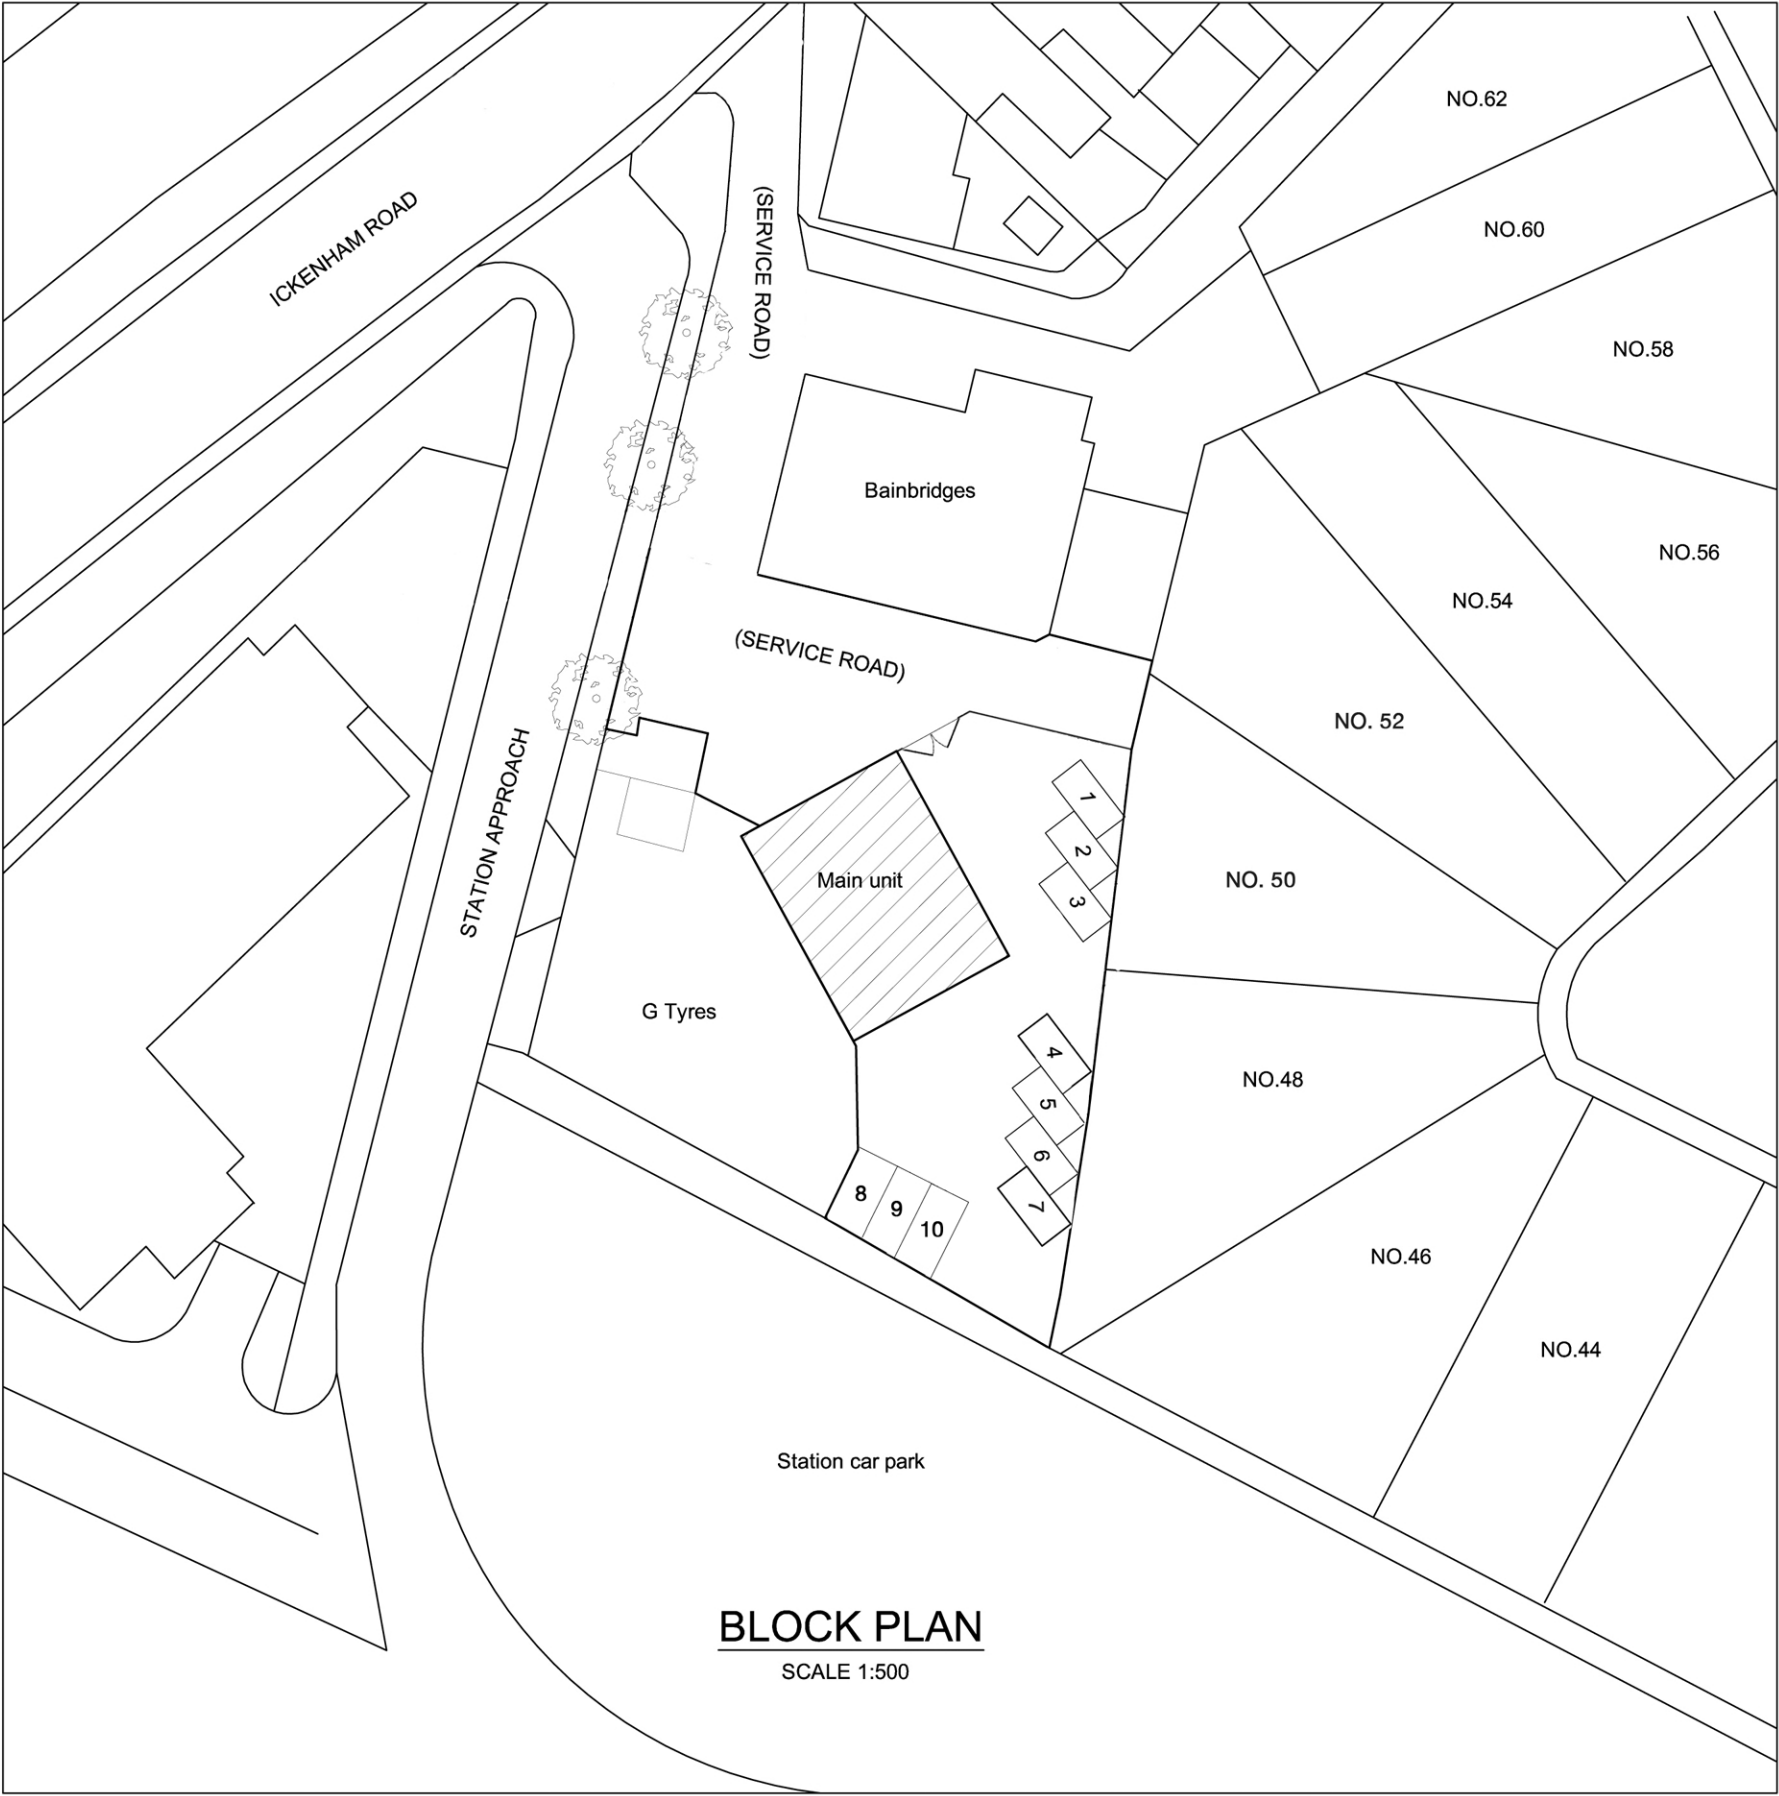

**BLOCK PLAN**  
SCALE 1:500

|                                |          |       |         |
|--------------------------------|----------|-------|---------|
| Notes                          |          |       |         |
|                                |          |       |         |
|                                |          |       |         |
|                                |          |       |         |
|                                |          |       |         |
| Revisions                      |          |       |         |
|                                |          |       |         |
| CLIENT                         |          |       |         |
| CrossFit Ickenham LTD          |          |       |         |
| JOB DESCRIPTION                |          |       |         |
| Change of Use<br>from B8 to D2 |          |       |         |
| DRAWING TITLE                  |          |       |         |
| Proposed site parking plan     |          |       |         |
| Scale                          | Date     | Drawn | Checked |
| 1:500                          | 19/07/16 |       |         |
| Drawing paper size: A3         |          |       |         |
|                                |          |       |         |
|                                |          |       |         |
| Drawing Number                 | 02       |       |         |