
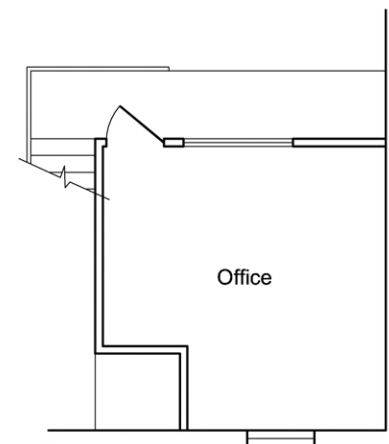


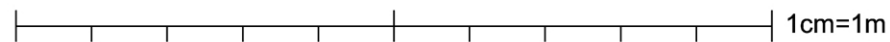

EXISTING MEZZANINE LEVEL
Scale 1:100

Notes			
Revisions			
CLIENT			
CrossFit Ickenham LTD			
JOB DESCRIPTION			
Change of Use from B8 to D2			
DRAWING TITLE			
Existing ground floor and mezzanine level			
Scale	Date	Drawn	Checked
1:100	19/07/16		
Drawing paper size: A3			
Drawing Number		01	