



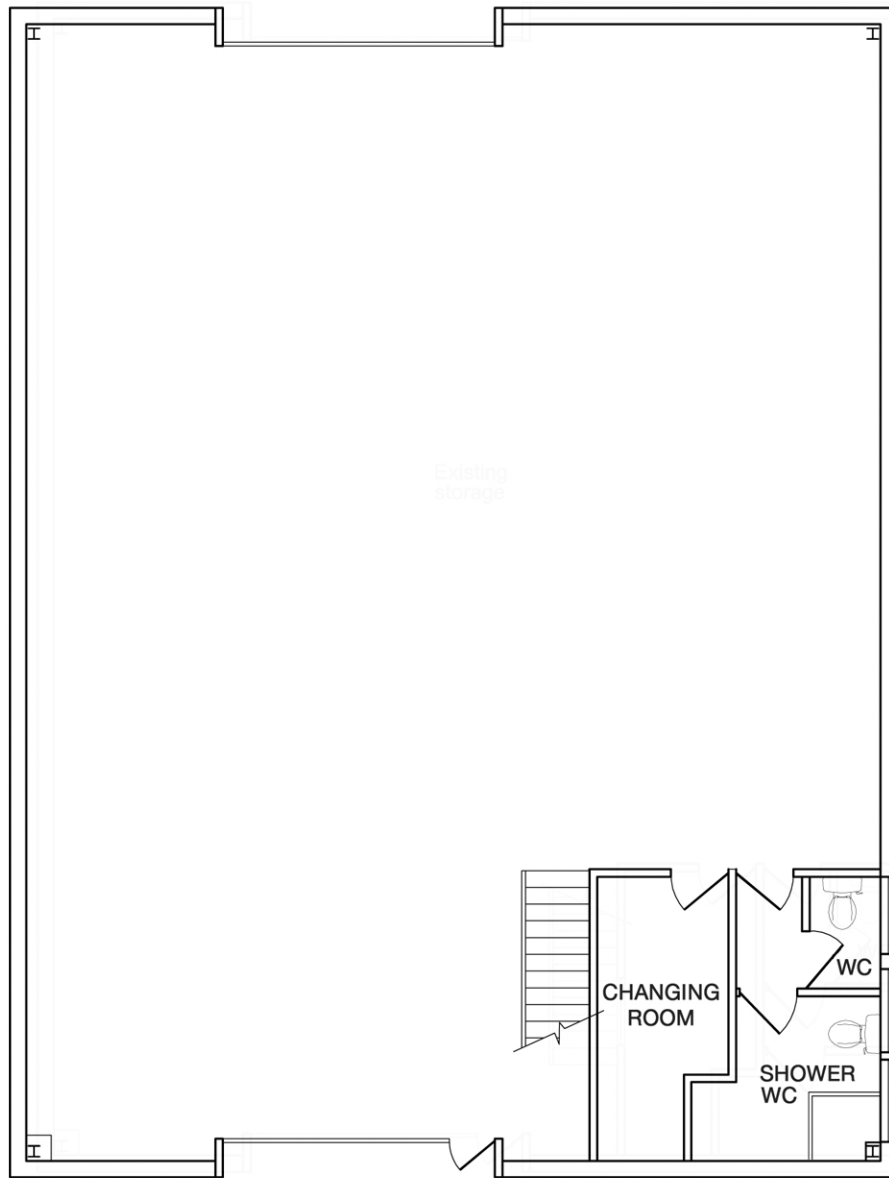

Scale 1:100

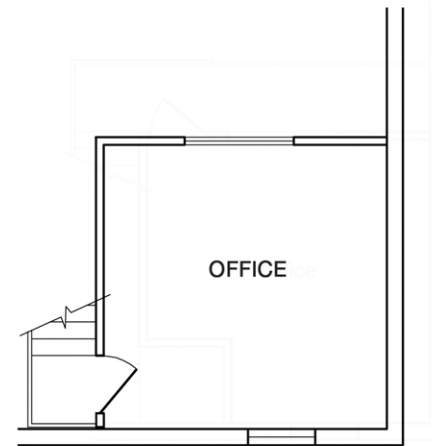

Scale 1:100

Notes				
Revisions				
CLIENT				
CrossFit Ickenham LTD				
JOB DESCRIPTION				
Change of Use from B8 to D2				
DRAWING TITLE				
Proposed ground floor and mezzanine level				
Scale	Date	Drawn	Checked	
1:100	19/07/16			
Drawing paper size: A3				
Drawing Number	02			