




Elevation A

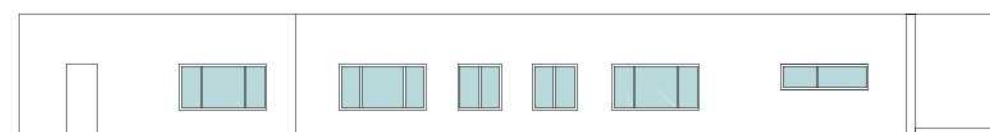


Elevation E

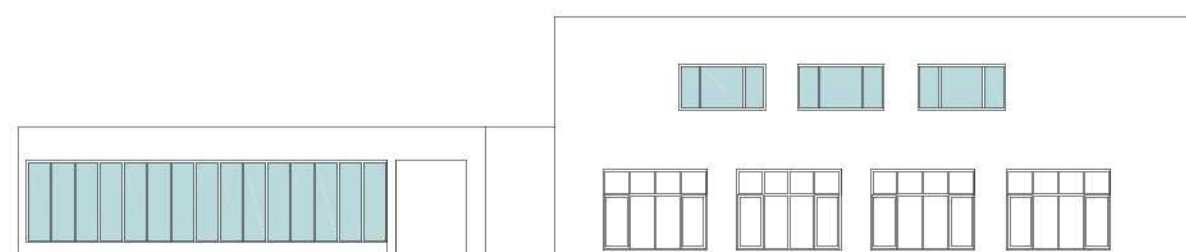

Elevation B

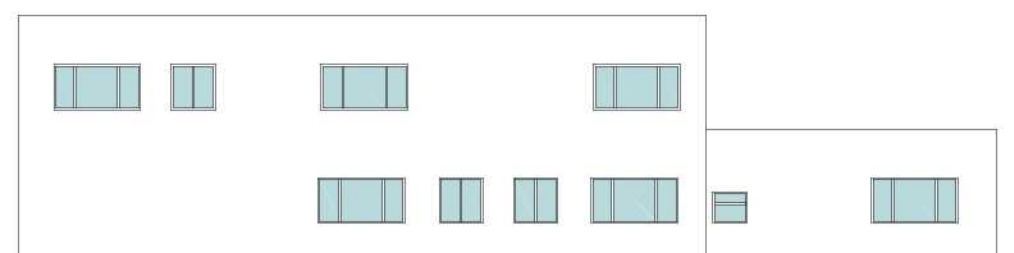

Elevation C

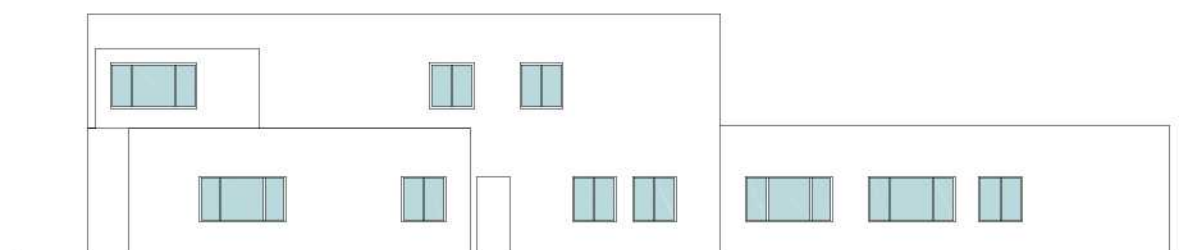

Elevation D

Legend



Denotes new window

Refer to asbestos R&D survey and PCI before commencing works

Ensure adequate safe access equipment before carrying out high level works

Ensure area barriered off from public

Ensure adequate temporary support of the existing structure



Rev.	Description	By	Date
------	-------------	----	------

Client



Property Services

Project

Yiewsley Health Centre

Drawing Title

Proposed Elevations

Drawing No. NTBS3374/YHC/105

Scale 1:100 Original Sheet Size A3

Drawing Status

gleeds

Drawn pmb	Checked DJ
Date 12/2020	Rev.

Gleeds Building Surveying
T: +44 (0)115 977 8000

gleeds.com   