




Reverse of wall above – facing pedestrians leaving car park to enter scheme

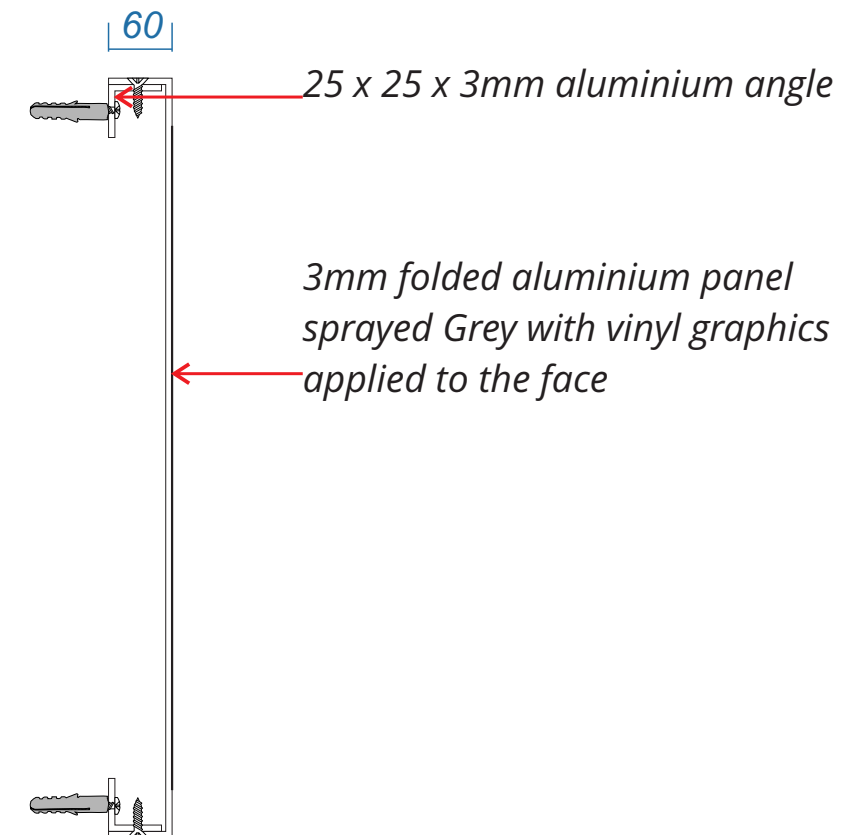

Bestwood Road
Bulwell
Nottingham
NG6 8SS
Tel: 0115 976 1188

Scale: 1:10 @ A3

CLIENT: Whitewall			
PROJECT: The Old Dairy			
DESCRIPTION: External signs			
DWG NO:	SW-1118-029	JOB NO:	1317
DATE:	08.11.2018	DRAW BY:	SW
SCALE:	A/S @A3	CHECKED:	
REV	DATE	BY	DESCRIPTION
A	00.00.18	XX	XXXXXX
B	00.00.18	XX	XXXXXX
C	00.00.18	XX	XXXXXX
D	00.00.18	XX	XXXXXX