


Proposed Side Elevation

Base to be extended to 4m
projection external

New uPVC windows and
doors in white with double
glazed glass units

Supalite Warm Roof to extend
over conservatory and
Kitchen extension.

External tile finish to be
Charcoal Extralite steel
shingle

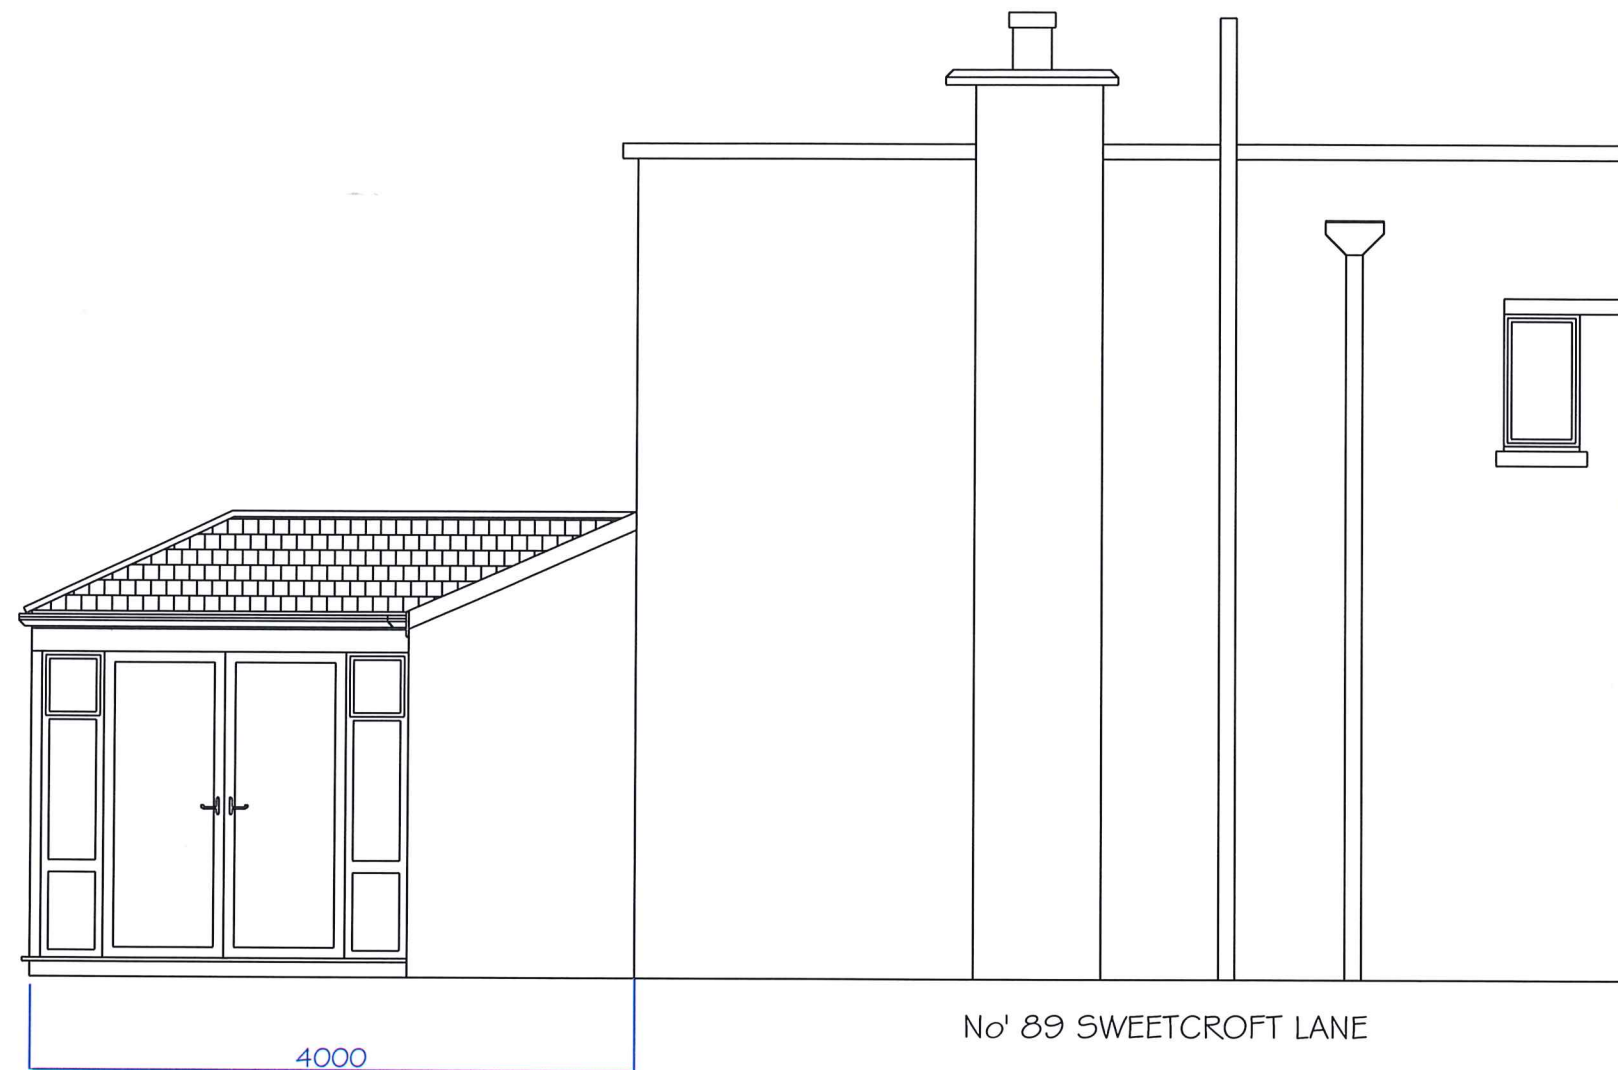


Alterations to conservatory sunroom

Client: Mr & Mrs Church

Site Address:
89 Sweetcroft Lane, Uxbridge, UB10 9LG

Drawing Number: BP1104_PL_06

Scale 1:50 A3

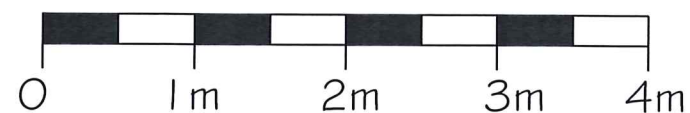

PCL Building Products Ltd
Cemetery Rd
Radcliffe
Manchester
M26 4ft
tel: 0161 300 4900
email: sales@pclbuildingproducts.co.uk