


FRONT


R H SIDE

REAR


L H SIDE

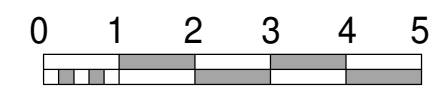

ALL MATERIALS WILL BE OF A SIMILAR APPEARANCE TO THOSE OF THE EXISTING DWELLING

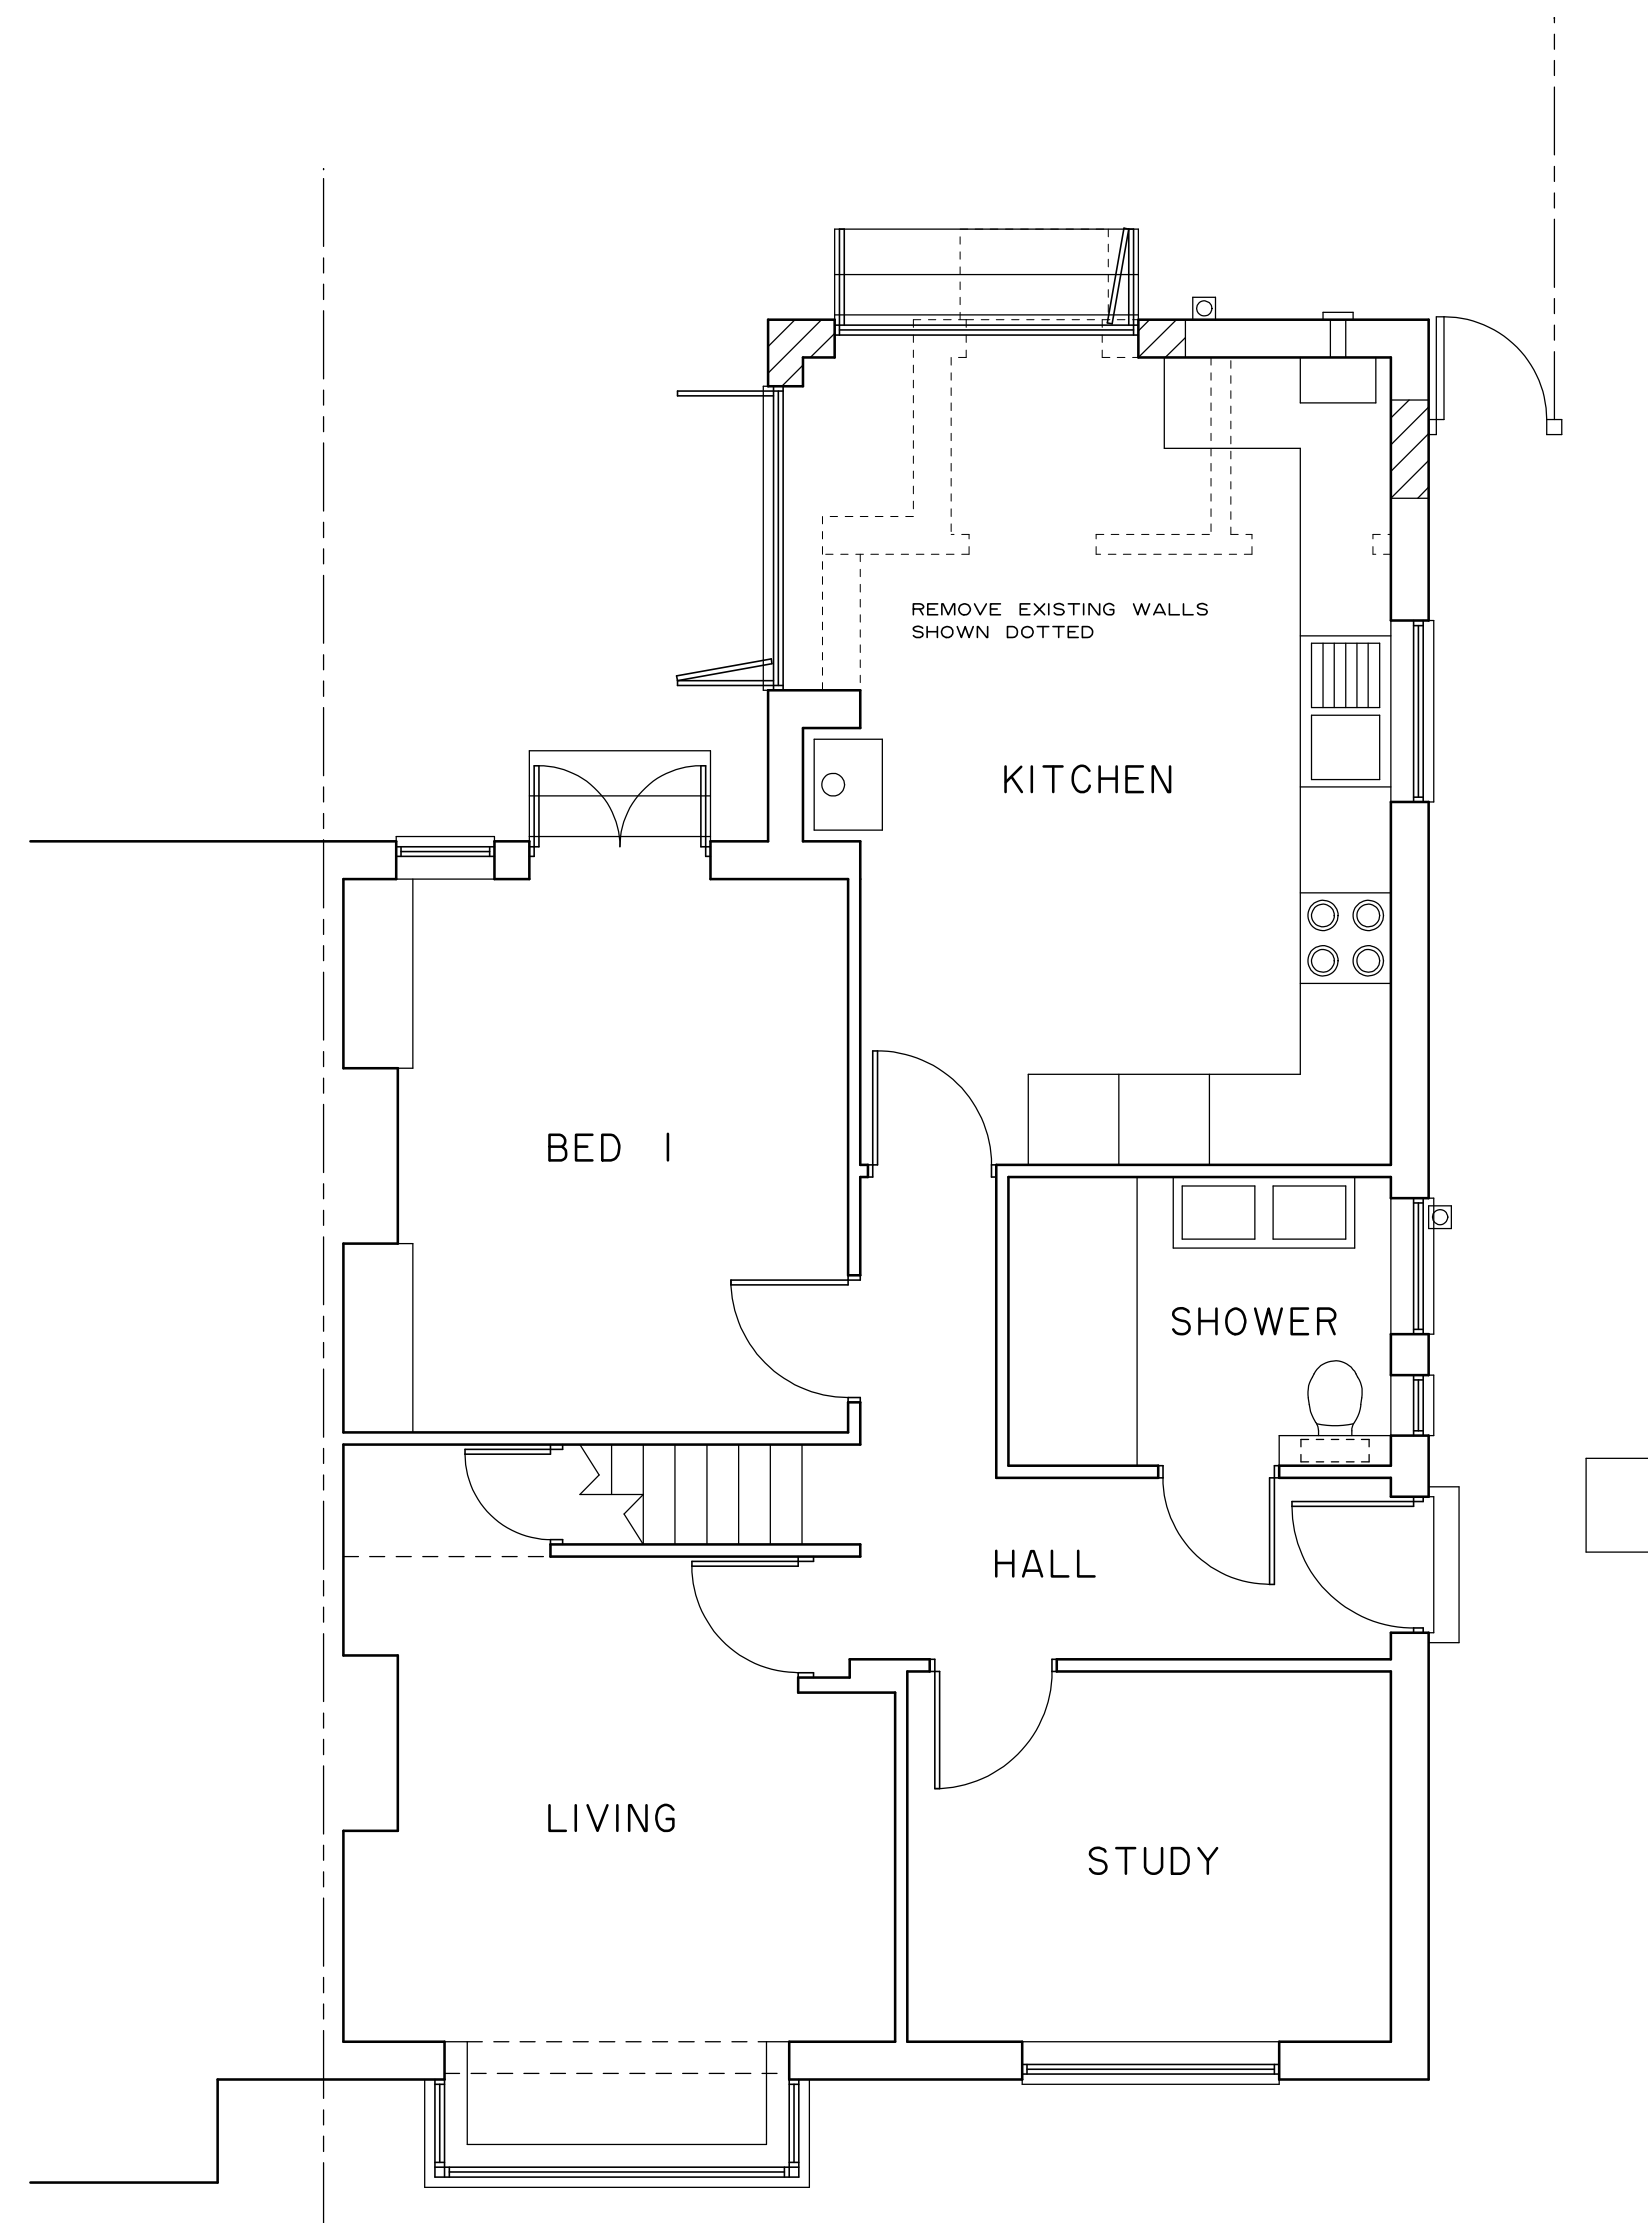

GROUND FLOOR

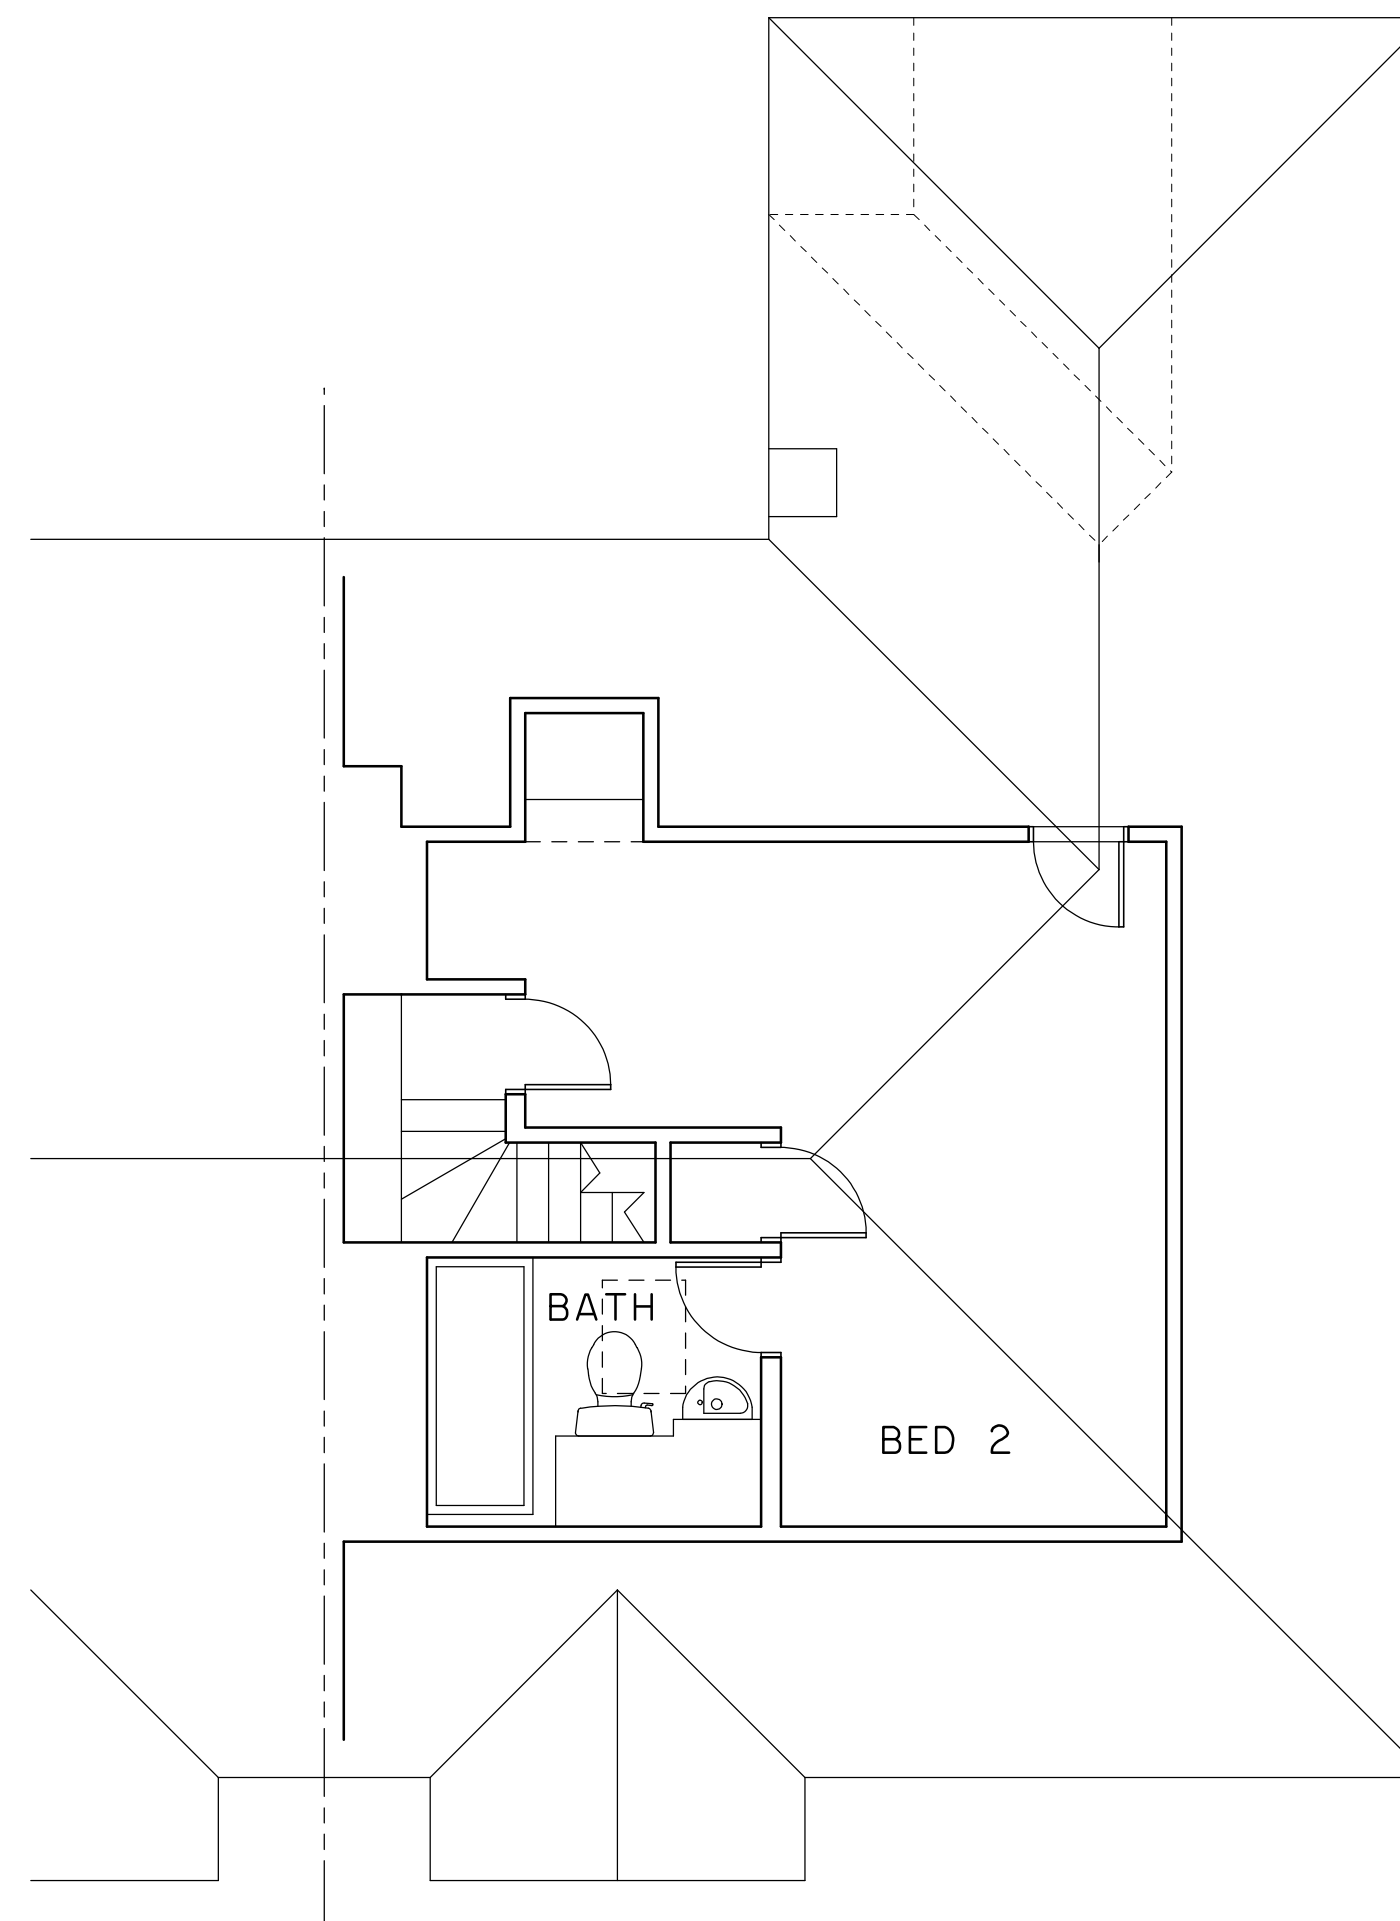

FIRST FLOOR

**CLIVE BALDWIN** *Building Design*

Witches Moon, Stony Lane, Little Kingshill, Bucks. HP16 0DS.  
Telephone: 01494 936869

**87 LIME GROVE  
RUISLIP**

*Proposed extension & alterations*

Scale: 1:50, 1:100 @ A1

Date: JANUARY 2022

**2204/P03**

Scale this drawing for Planning purposes only.  
All dimensions are to be checked on site and any discrepancies reported.