


FRONT


R H SIDE

REAR


L H SIDE

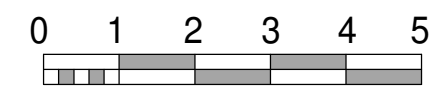

ALL MATERIALS WILL BE OF A SIMILAR APPEARANCE TO THOSE OF THE EXISTING DWELLING

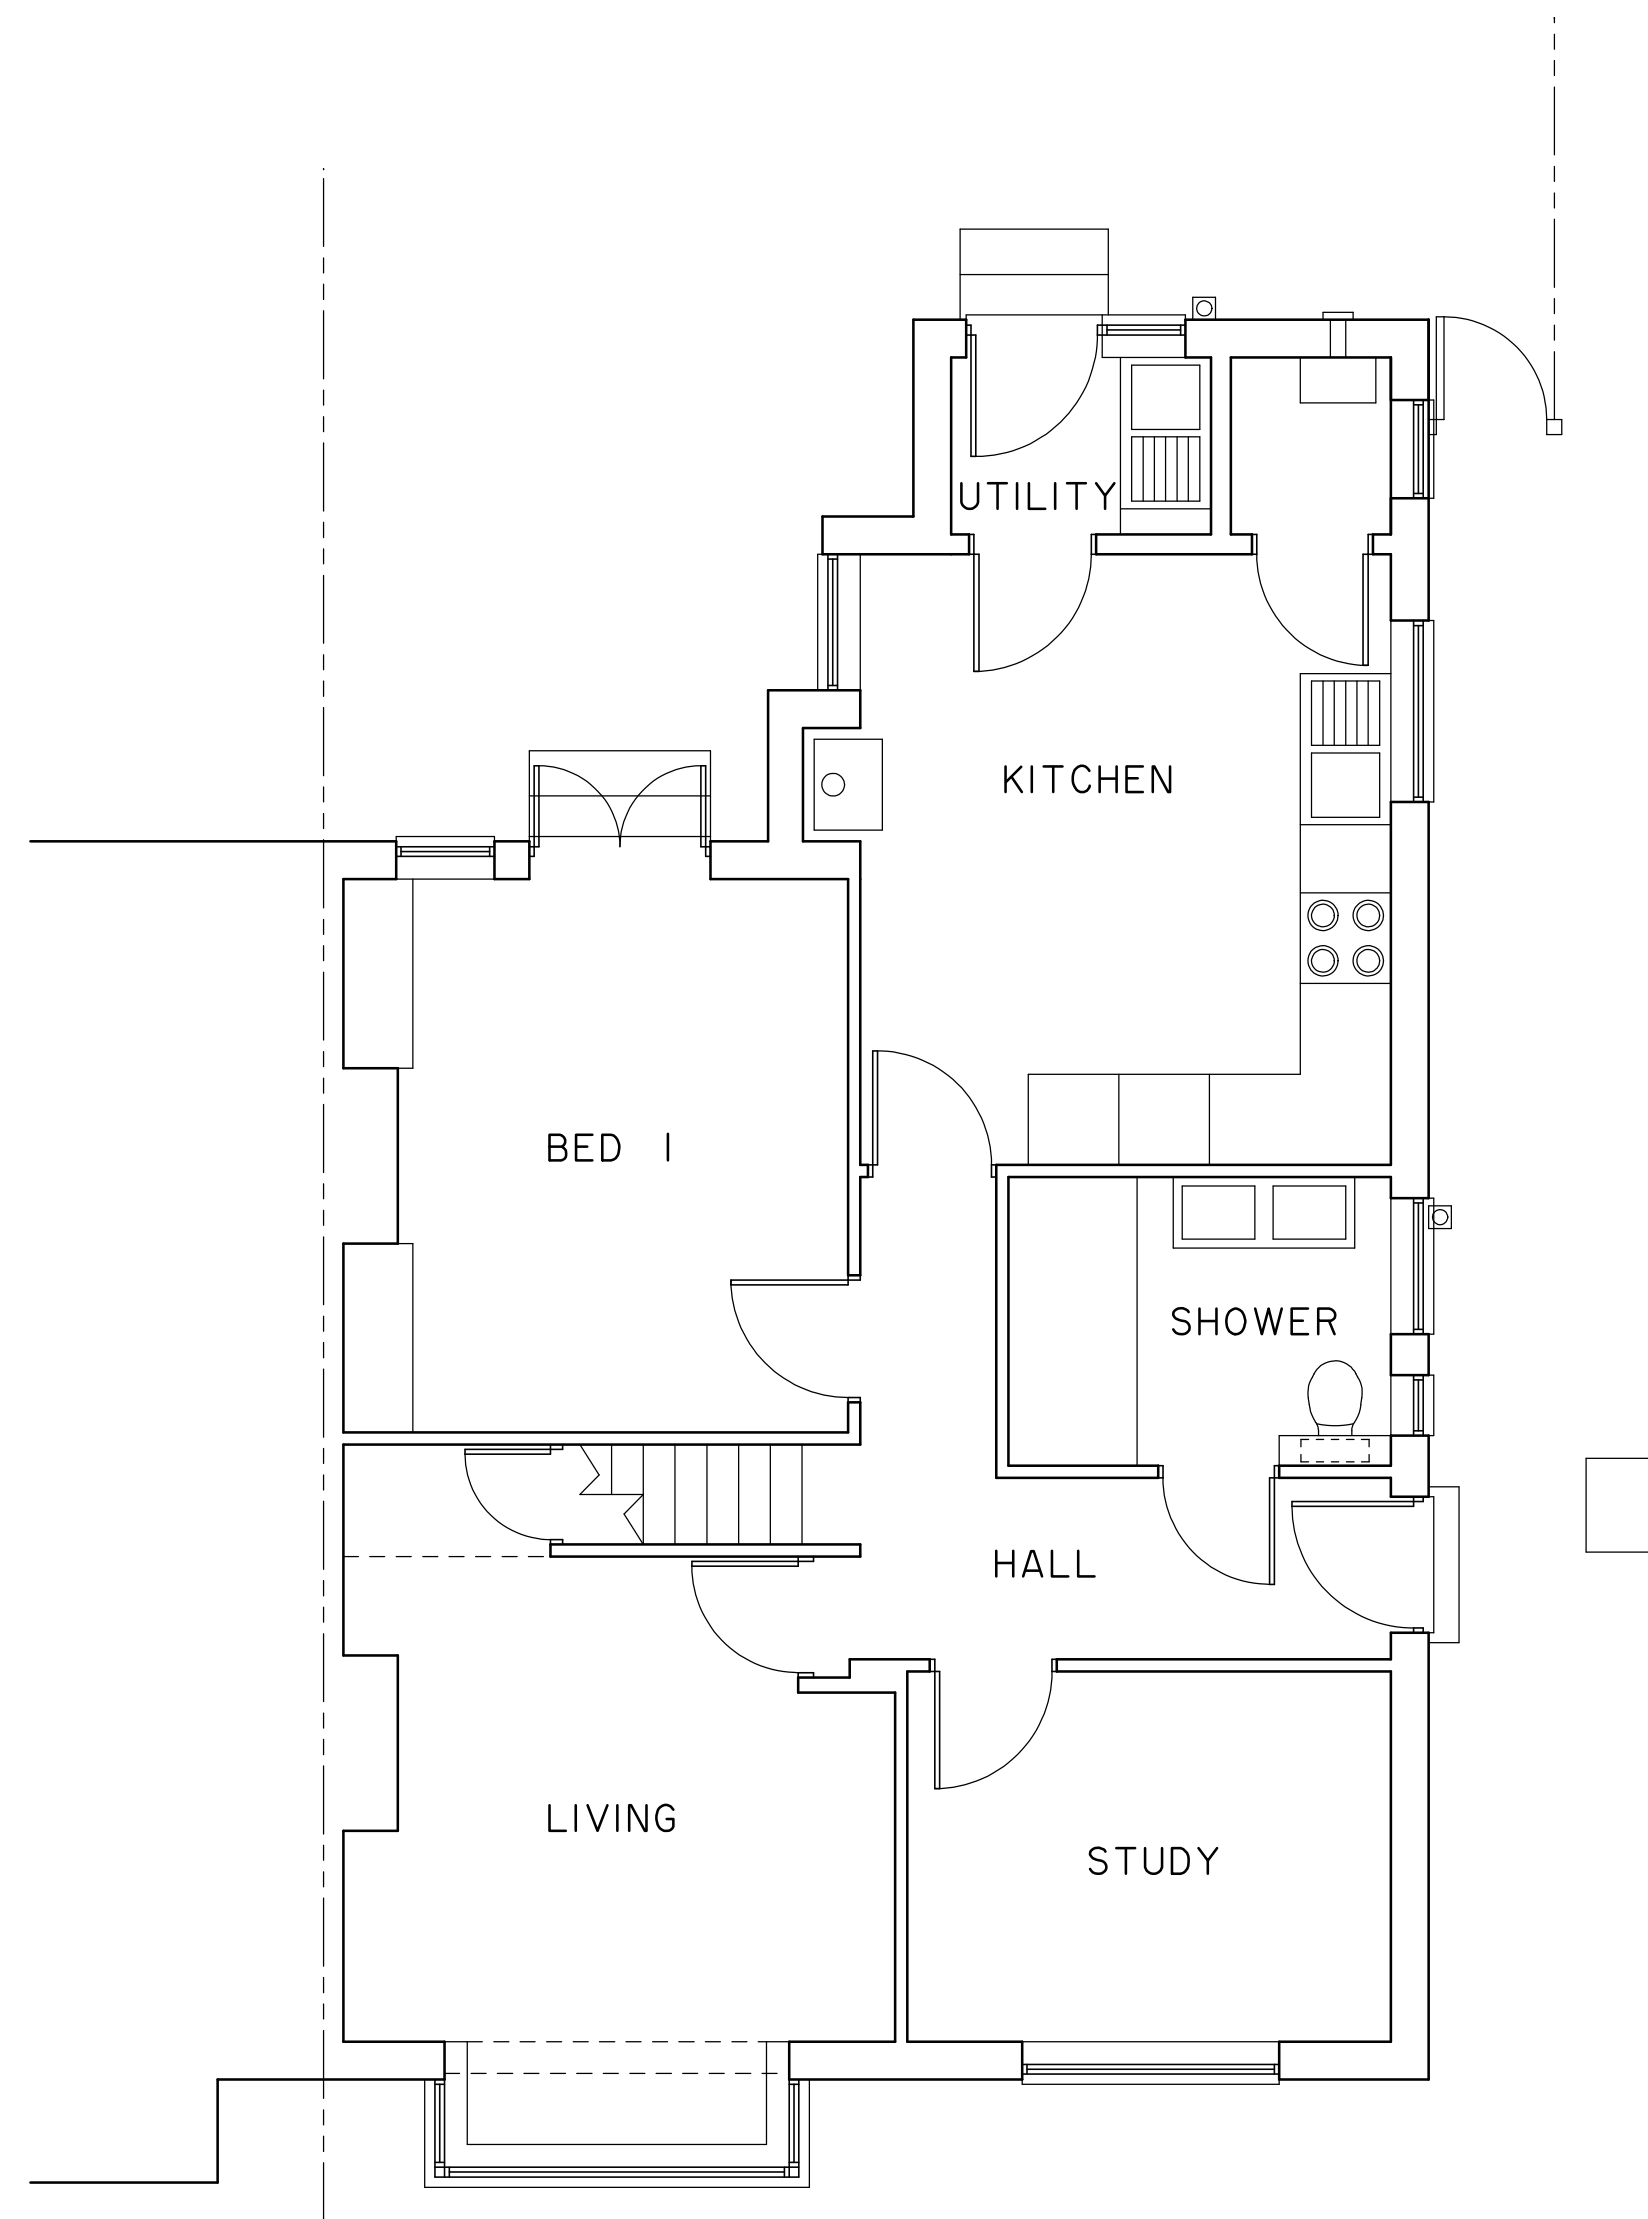

GROUND FLOOR

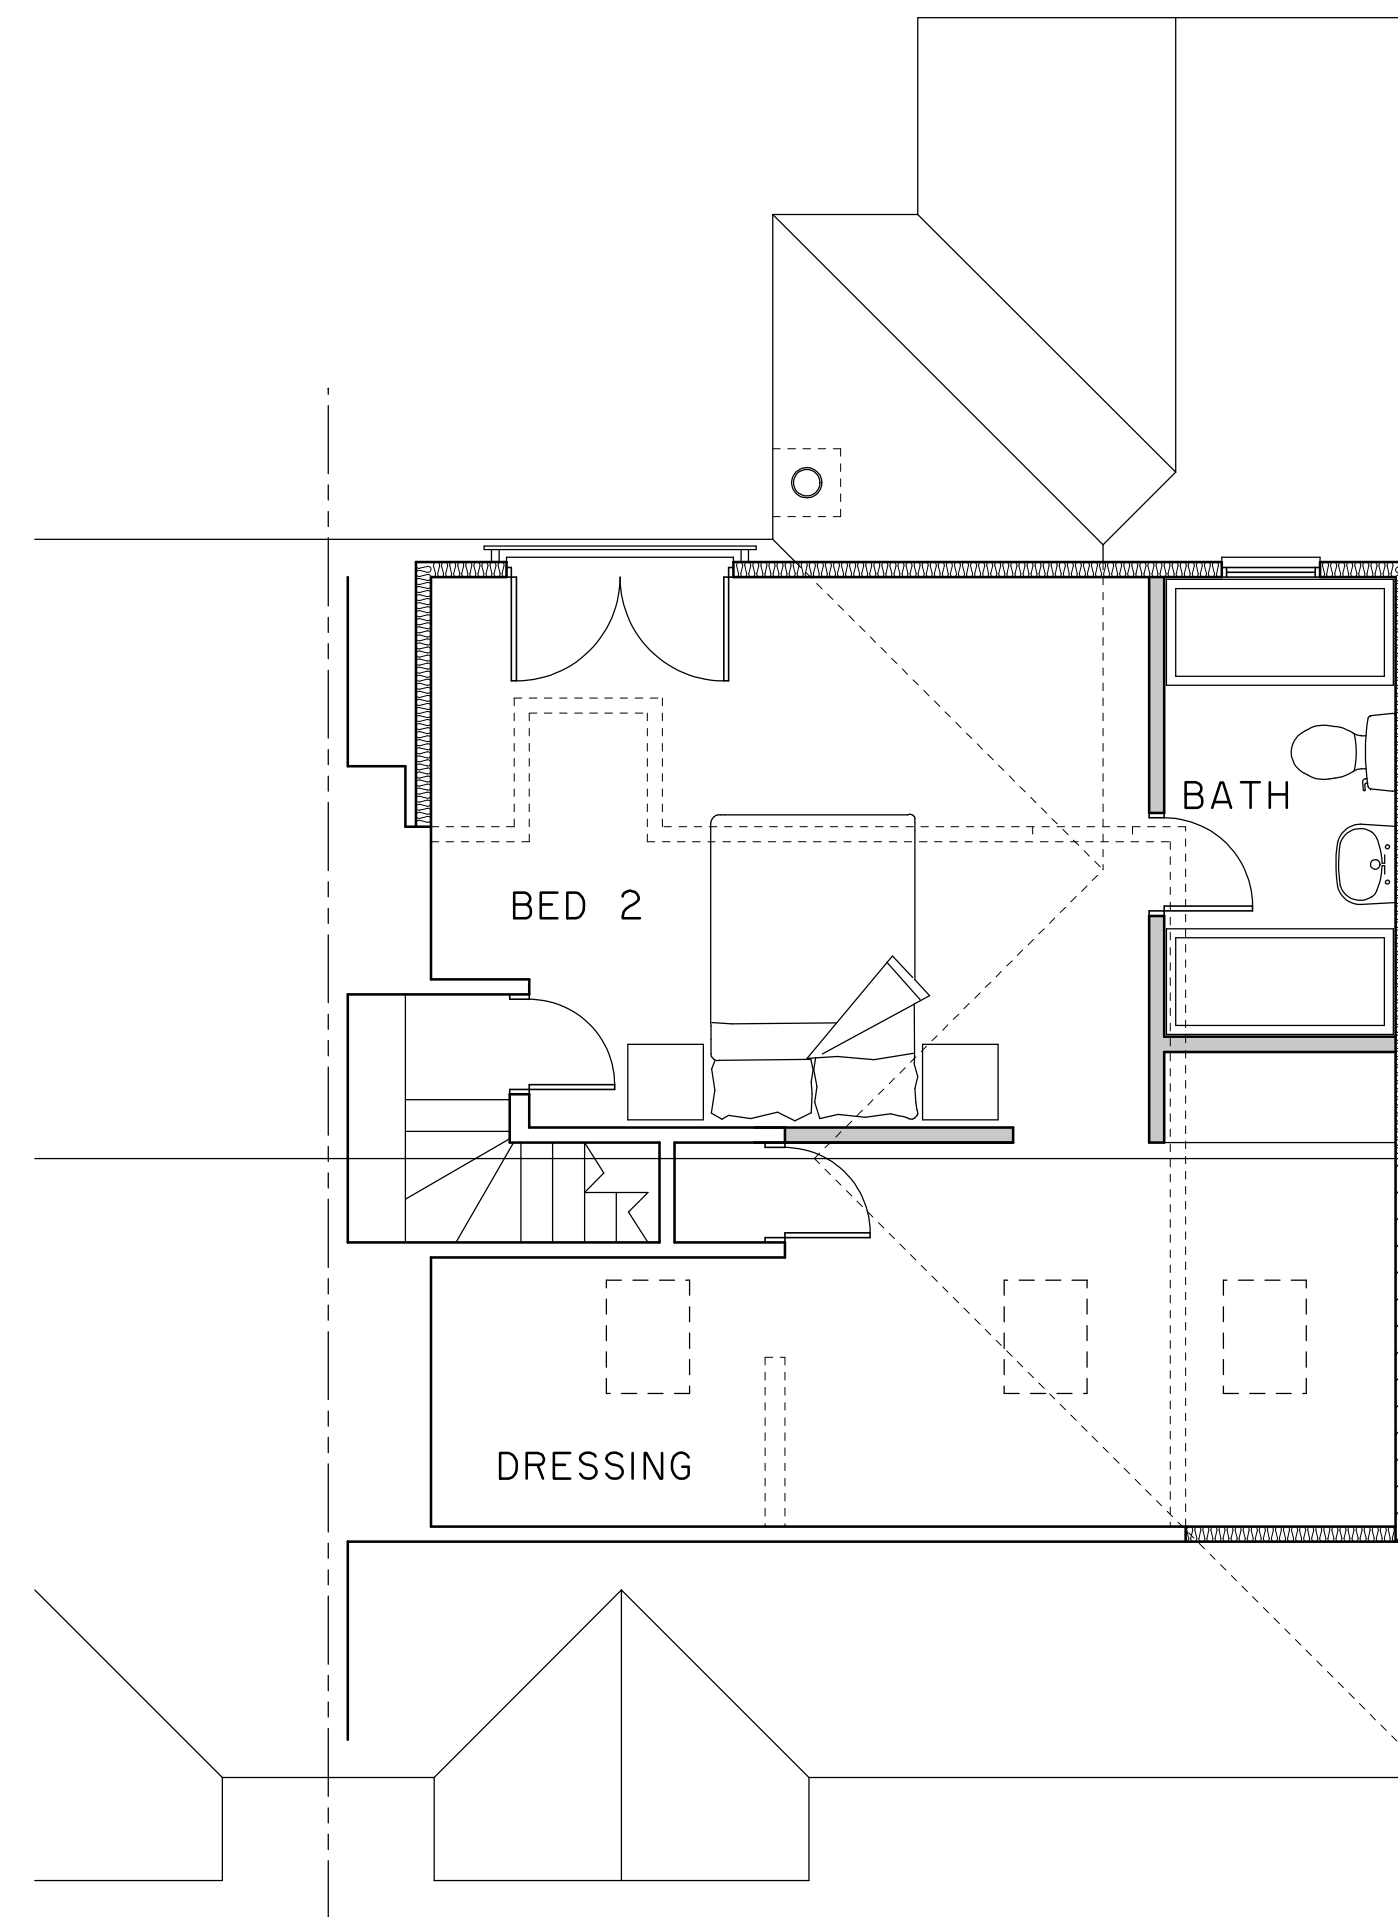

FIRST FLOOR

CLIVE BALDWIN *Building Design*

Witches Moon, Stony Lane, Little Kingshill, Bucks. HP16 0DS.
Telephone: 01494 936869

**87 LIME GROVE
RUISLIP**

*Proposed roof extension & alterations to existing
loft conversion*

Scale: 1:50, 1:100 @ A1

Date: JANUARY 2022

2204/P01

Scale this drawing for Planning purposes only.
All dimensions are to be checked on site and any discrepancies reported.