
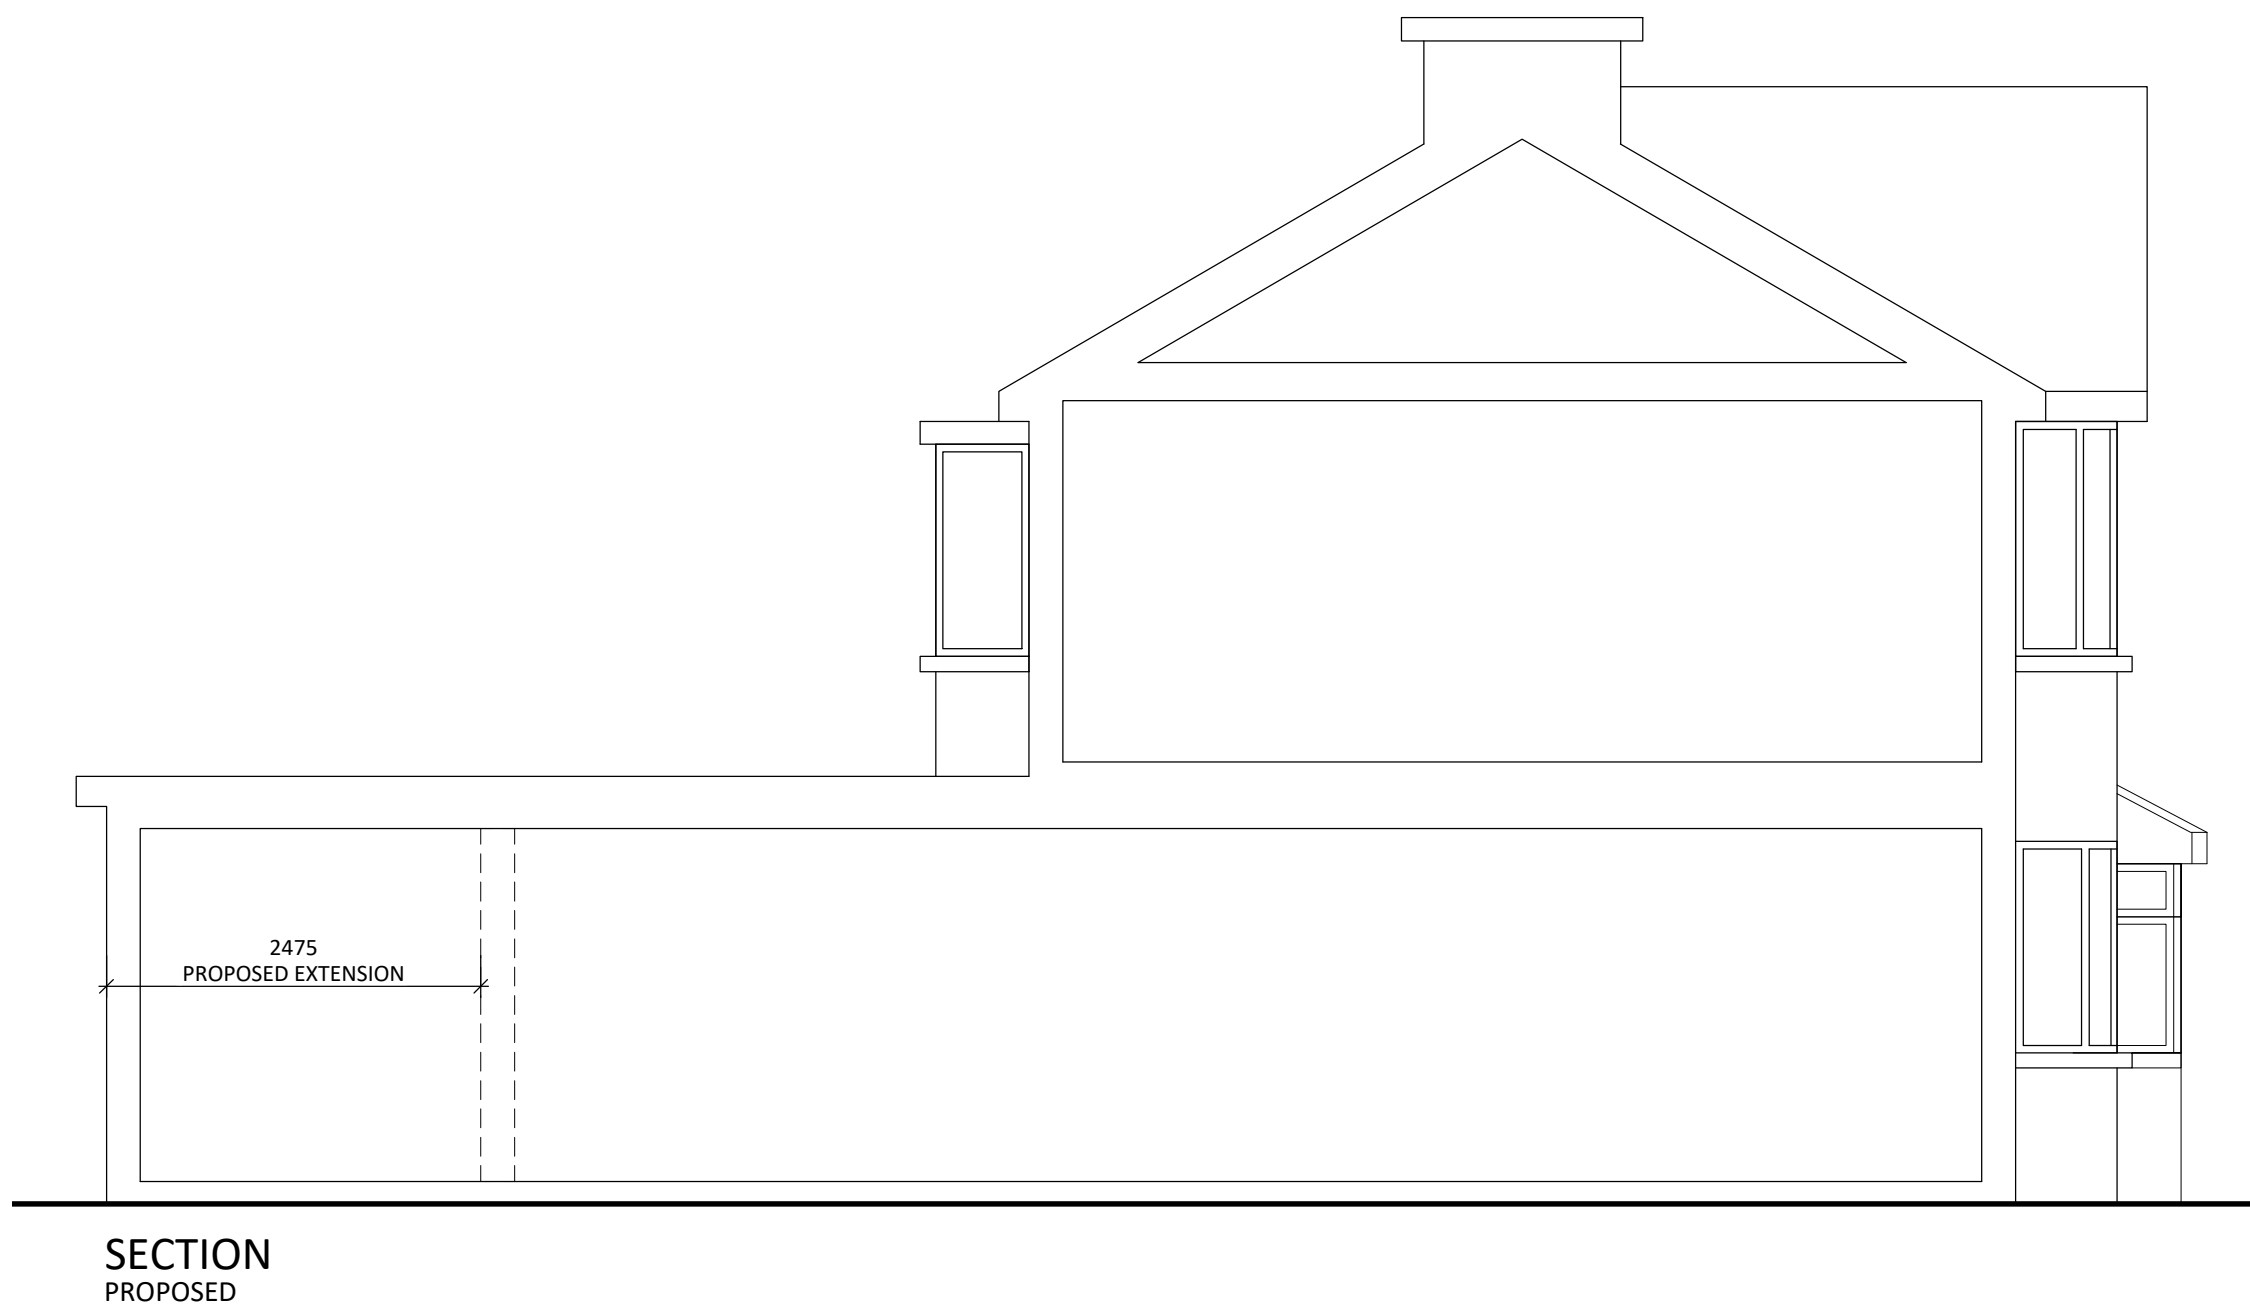
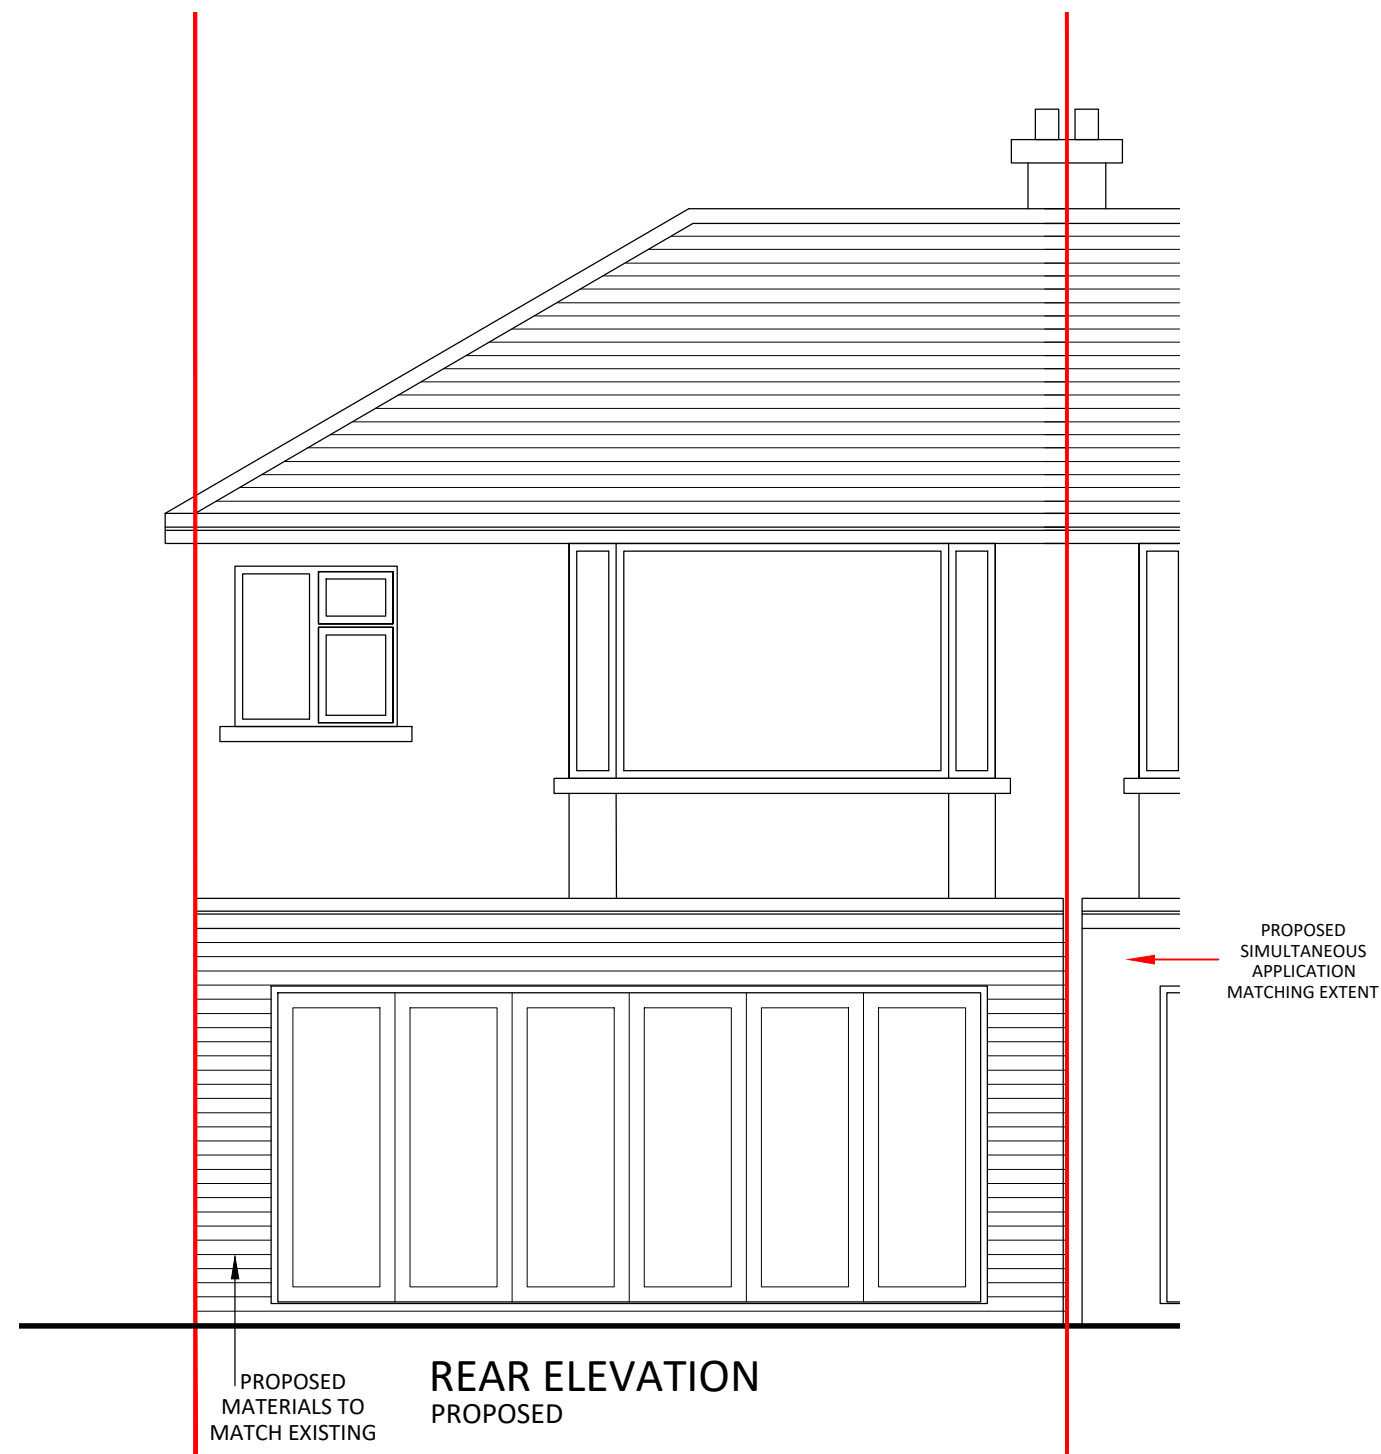


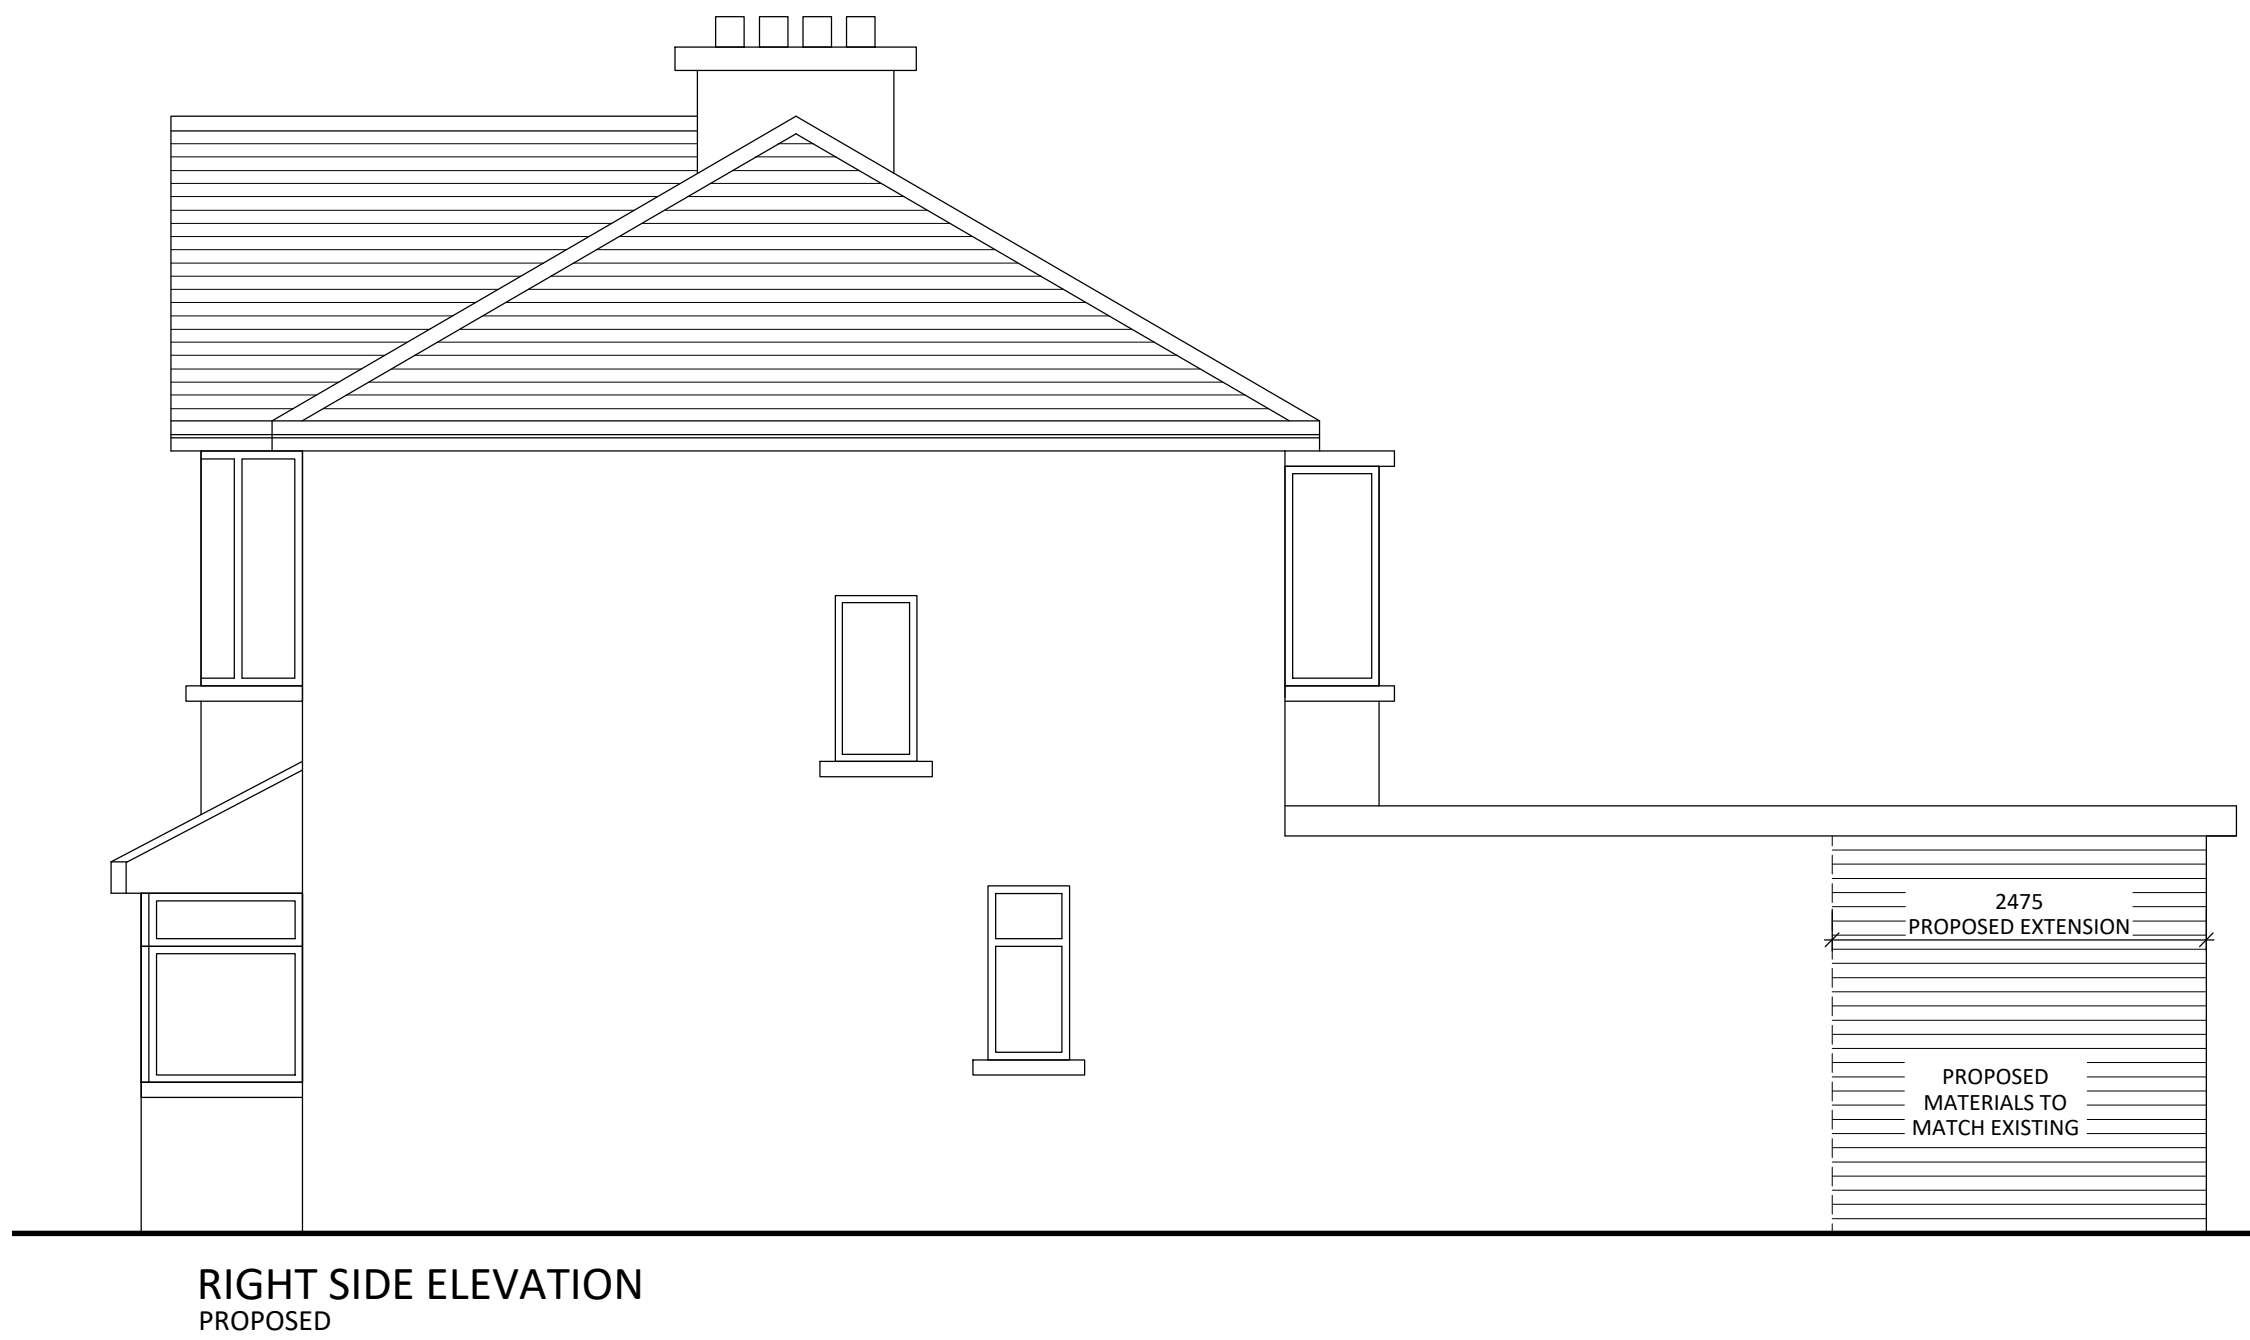

Client GAGAN  
Project PROPOSED EXTENSION  
Location 2 WINDSOR GARDENS, HAYES, UB3 1QY  
Title PROPOSED ELEVATIONS

P L A N N I N G

|   |                |             |         |
|---|----------------|-------------|---------|
| Scale A1@1:50   | Date DEC 2021  | Drawn MAB   | Checked |
| For construction purposes dimensions shall not be scaled & figured dimensions must be verified on site before work commences. This drawing is Copyright © |                |             |         |
| Job No. WRD - 050   | Drawing No. 15 | Revision P1 |         |

0 200 400 600 800mm  
Scale 1:20