




Existing Utility structure taken down and recycled.

Existing black timber clad structures to be taen down and recycled.

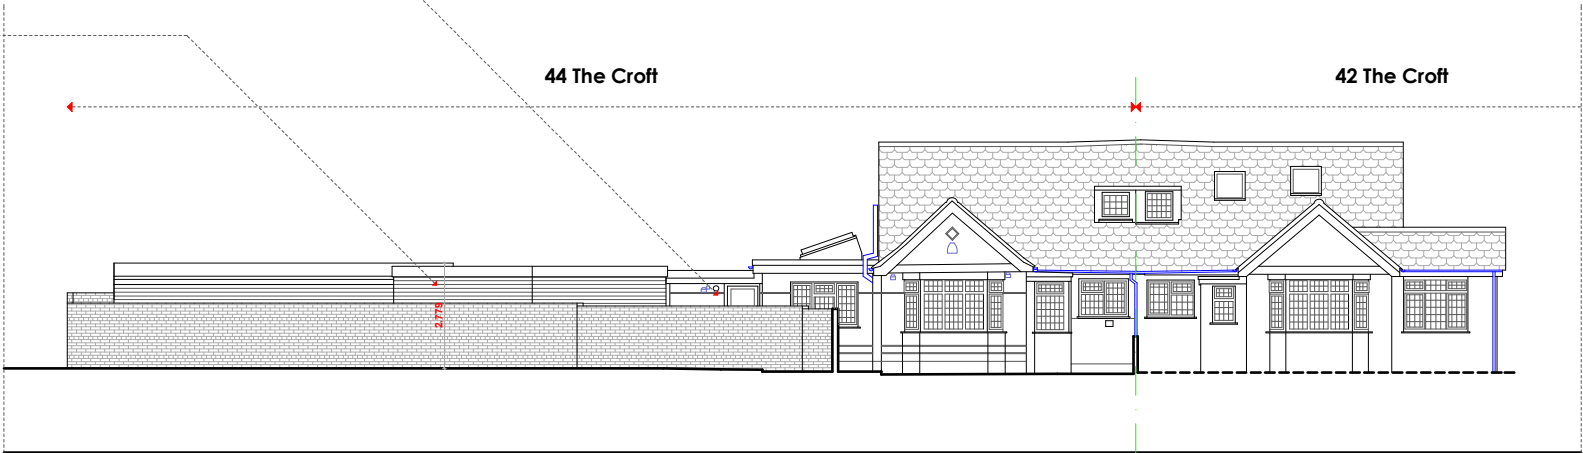

Elevation 01

EXISTING


Proposed doors to match existing on site.

Proposed roof to be an extension of existing flat roof with eaves details including guttering to match.

Existing boundary walls and fences retained and protected throughout.

Note that this portion of elevation is at an angle to elevation projection line.

Render, glazing, eaves detail and roof to match existing property.

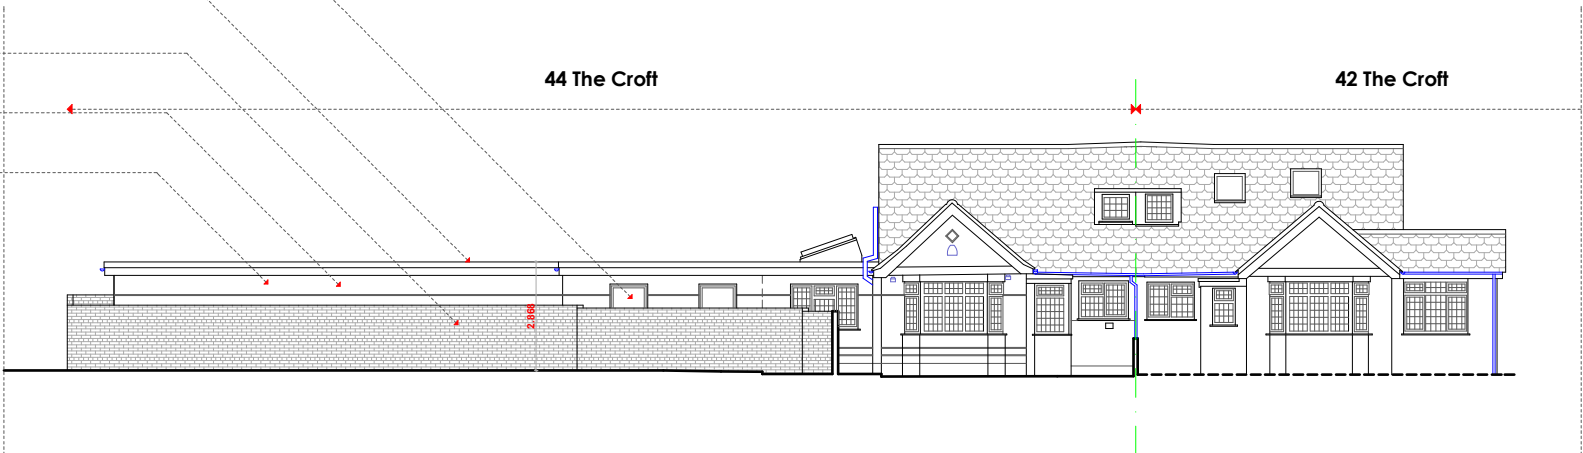

Elevation 01

PROPOSED

Notes:
Figured Dimensions take precedence over scaling.
Check all measurements against scale below.
All dimensions to be checked and verified on site prior to being put in hand.
Better to ask once than build twice; if in doubt ASK.

Rev.	Date	Dwn.	Description
-	18.10.18	GMH	Issued for Consents

ALL DRAWINGS COPYRIGHT(c) Morgan-Harris Architects Ltd.

CLIENT

morganharrisarchitects

t 020 8155 8337
f 08712 423 331
m 07813 810 230
e studio@morganharrisarchitects.com
w www.morganharrisarchitects.com

Orleans Lodge
Richmond Road
Twickenham
TW1 388

private: contact via mha



PURPOSE OF ISSUE

- Information ☐
- Comment ☐
- Consents ☒
- Building Control ☐
- Tender ☐
- Contract ☐
- Construction ☐

44 the Croft

Existing & Proposed:
Elevation 01

Scale(s):	Date:	Dwn. by:	Chd. by:
1:100 @ A1 1:200 @ A3	05.11.16	GMH	GMH
Project No.:	Drawing No.:	Rev.:	
AG232a	020	(-)	

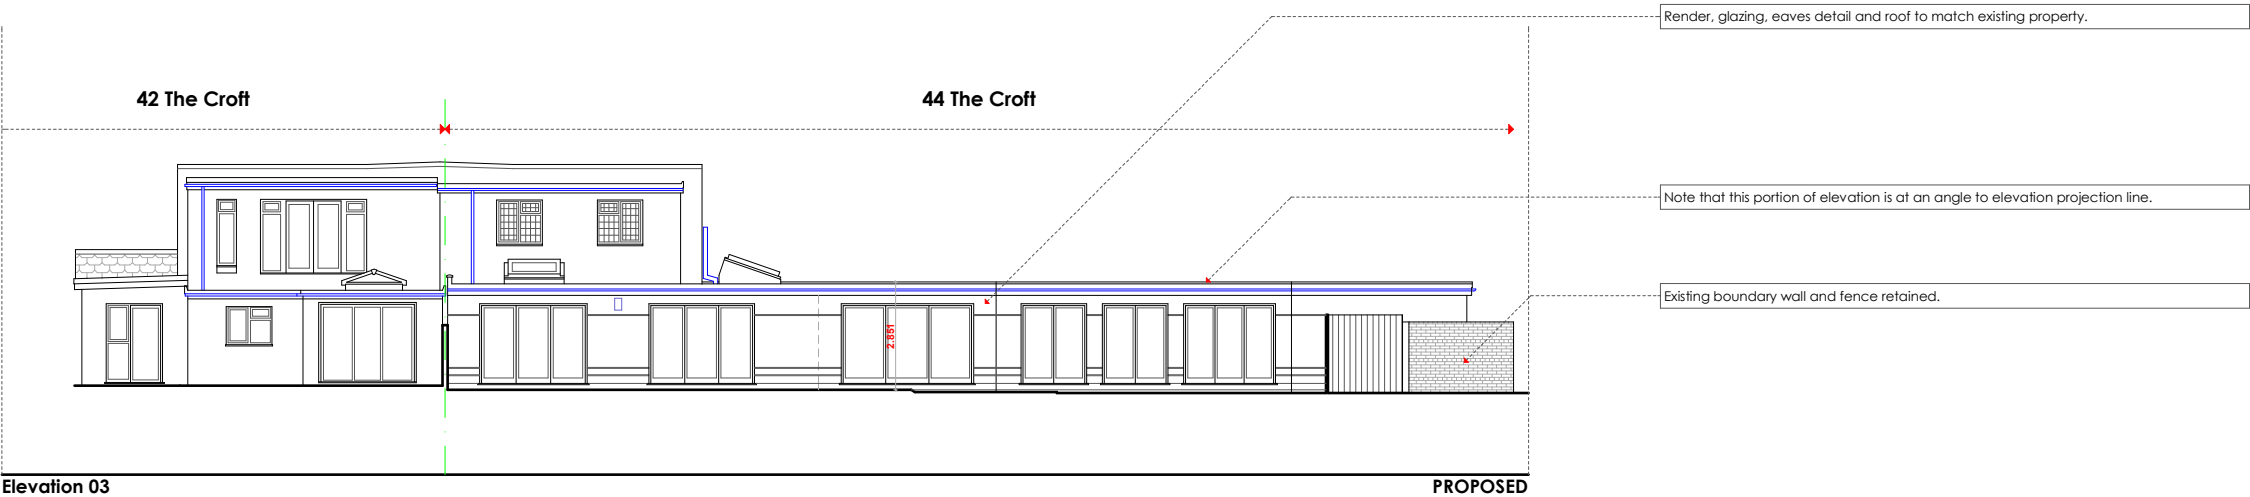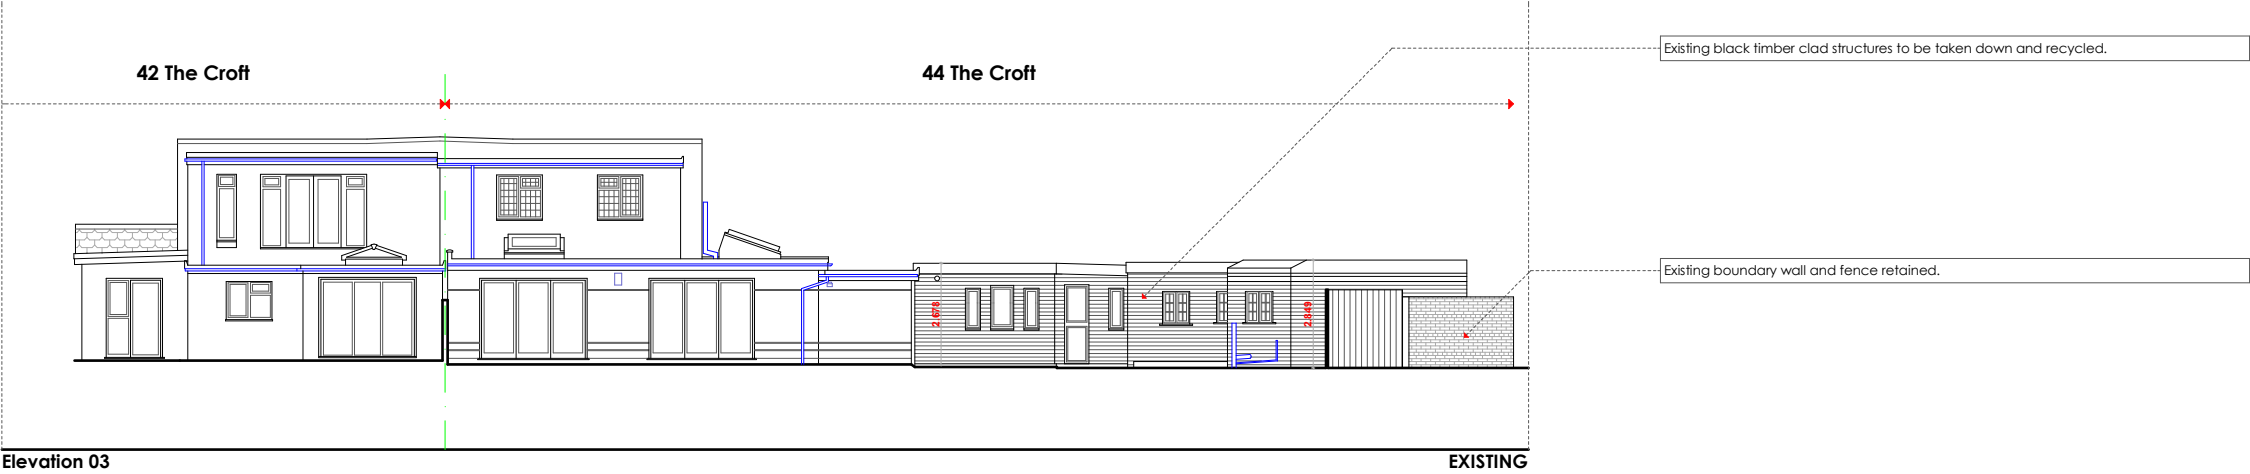

Notes:

Figured Dimensions take precedence over scaling.
Check all measurements against scale below.
All dimensions to be checked and verified on site prior to being put in hand.
Better to ask once than build twice: if in doubt! ASK.

Rev.	Date	Dwn.	Description
-	18.10.18	GMH	Issued for Consents

ALL DRAWINGS COPYRIGHT(c) Morgan-Harris Architects Ltd.

CLIENT

morganharrisarchitects

t 020 8155 8337
f 08712 423 331
m 07813 810 230
e studio@morganharrisarchitects.com
w www.morganharrisarchitects.com

Orleans Lodge
Richmond Road
Twickenham
TW1 3BB

private: contact via mha

PURPOSE OF ISSUE

Information ☐
Comment ☐
Consents ☒
Building Control ☐
Tender ☐
Contract ☐
Construction ☐

44 the Croft

Existing & Proposed:
Elevation 03

Scale(s):	Date:	Dwn. by:	Chd. by:
1:100 @ A1	05.11.16	GMH	GMH
1:200 @ A3			
Project No.:	Drawing No.:		Rev.:
AG232a	022		(-)