
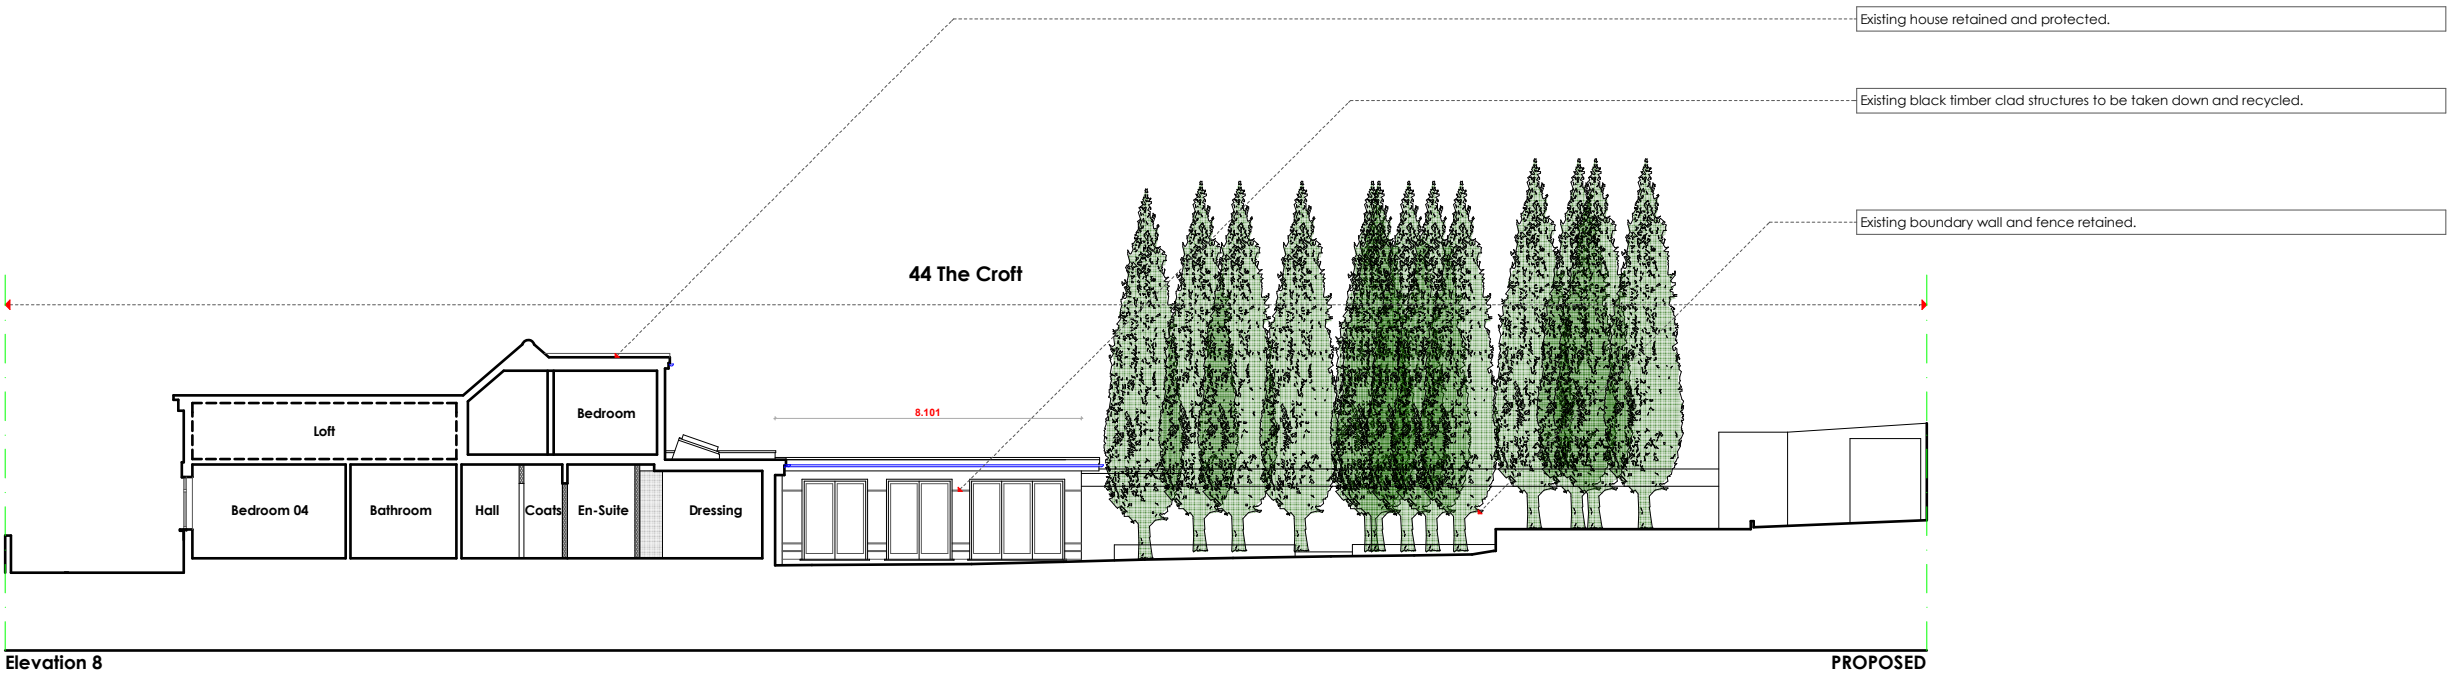


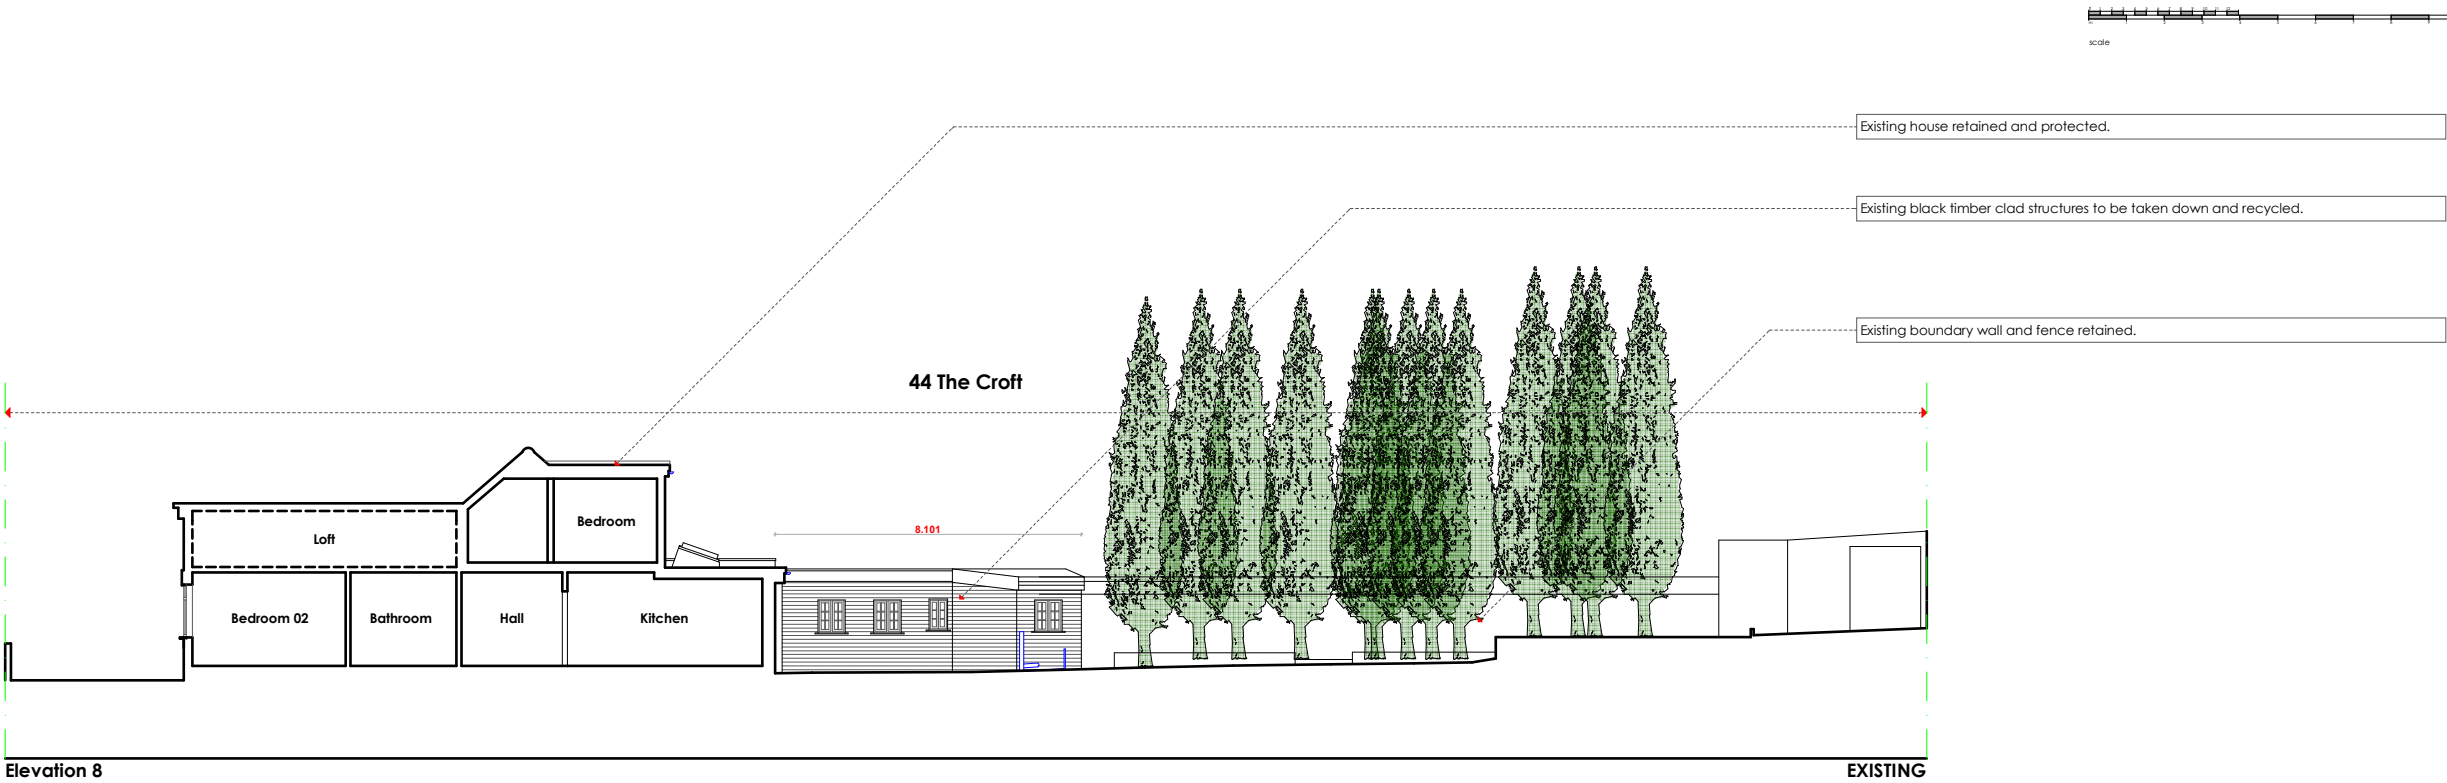

Notes:

Figured Dimensions take precedence over scaling.
Check all measurements against scale below.
All dimensions to be checked and verified on site prior to being put in hand.
Better to ask once than build twice: if in doubt ASK.

Rev.	Date	Dwn.	Description
-	21.11.18	GMH	Issued for Consents

ALL DRAWINGS COPYRIGHT(c) Morgan-Harris Architects Ltd.

CLIENT

morganharrisarchitects

t 020 8155 8337
f 08712 423 331
m 07813 810 230
e studio@morganharrisarchitects.com
w www.morganharrisarchitects.com

Orleans Lodge
Richmond Road
Twickenham
TW1 388

private: contact via mha

PURPOSE OF ISSUE

Information ☐
Comment ☐
Consents ☒
Building Control ☐
Tender ☐
Contract ☐
Construction ☐

44 the Croft

Existing & Proposed:
Elevation 08

Scale(s):	Date:	Dwn. by:	Chd. by:
1:100 @ A1	14.11.18	GMH	GMH
1:200 @ A3			
Project No.:	Drawing No.:		Rev.:
AG232a	027		(-)