
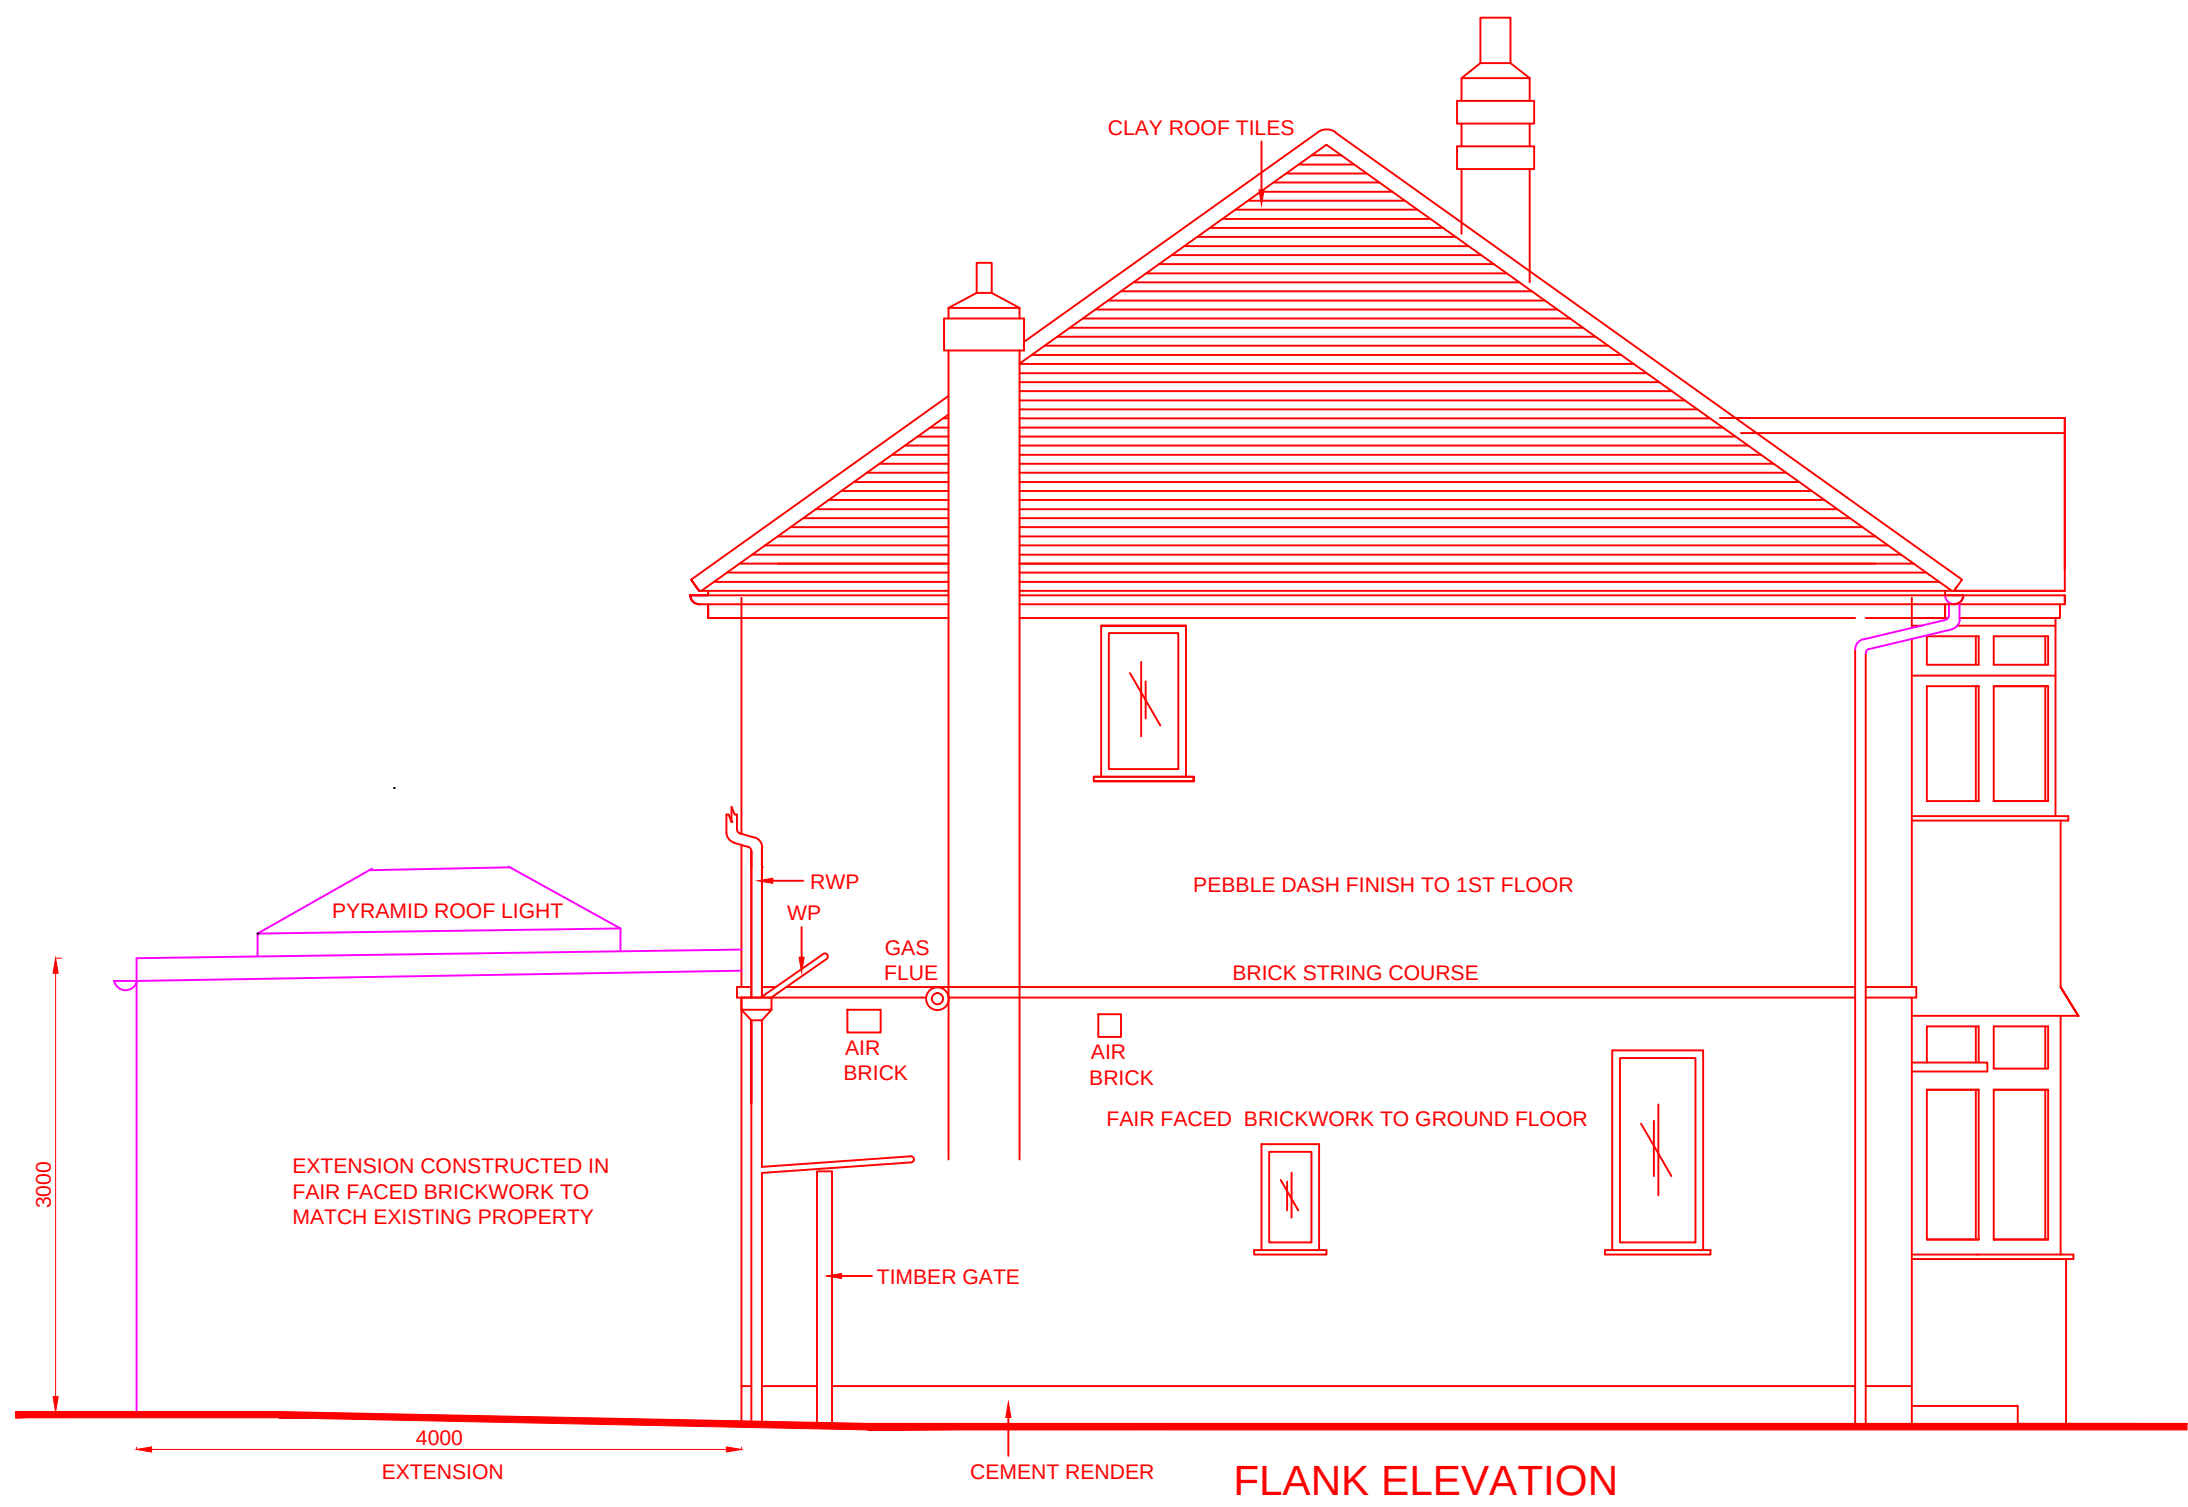
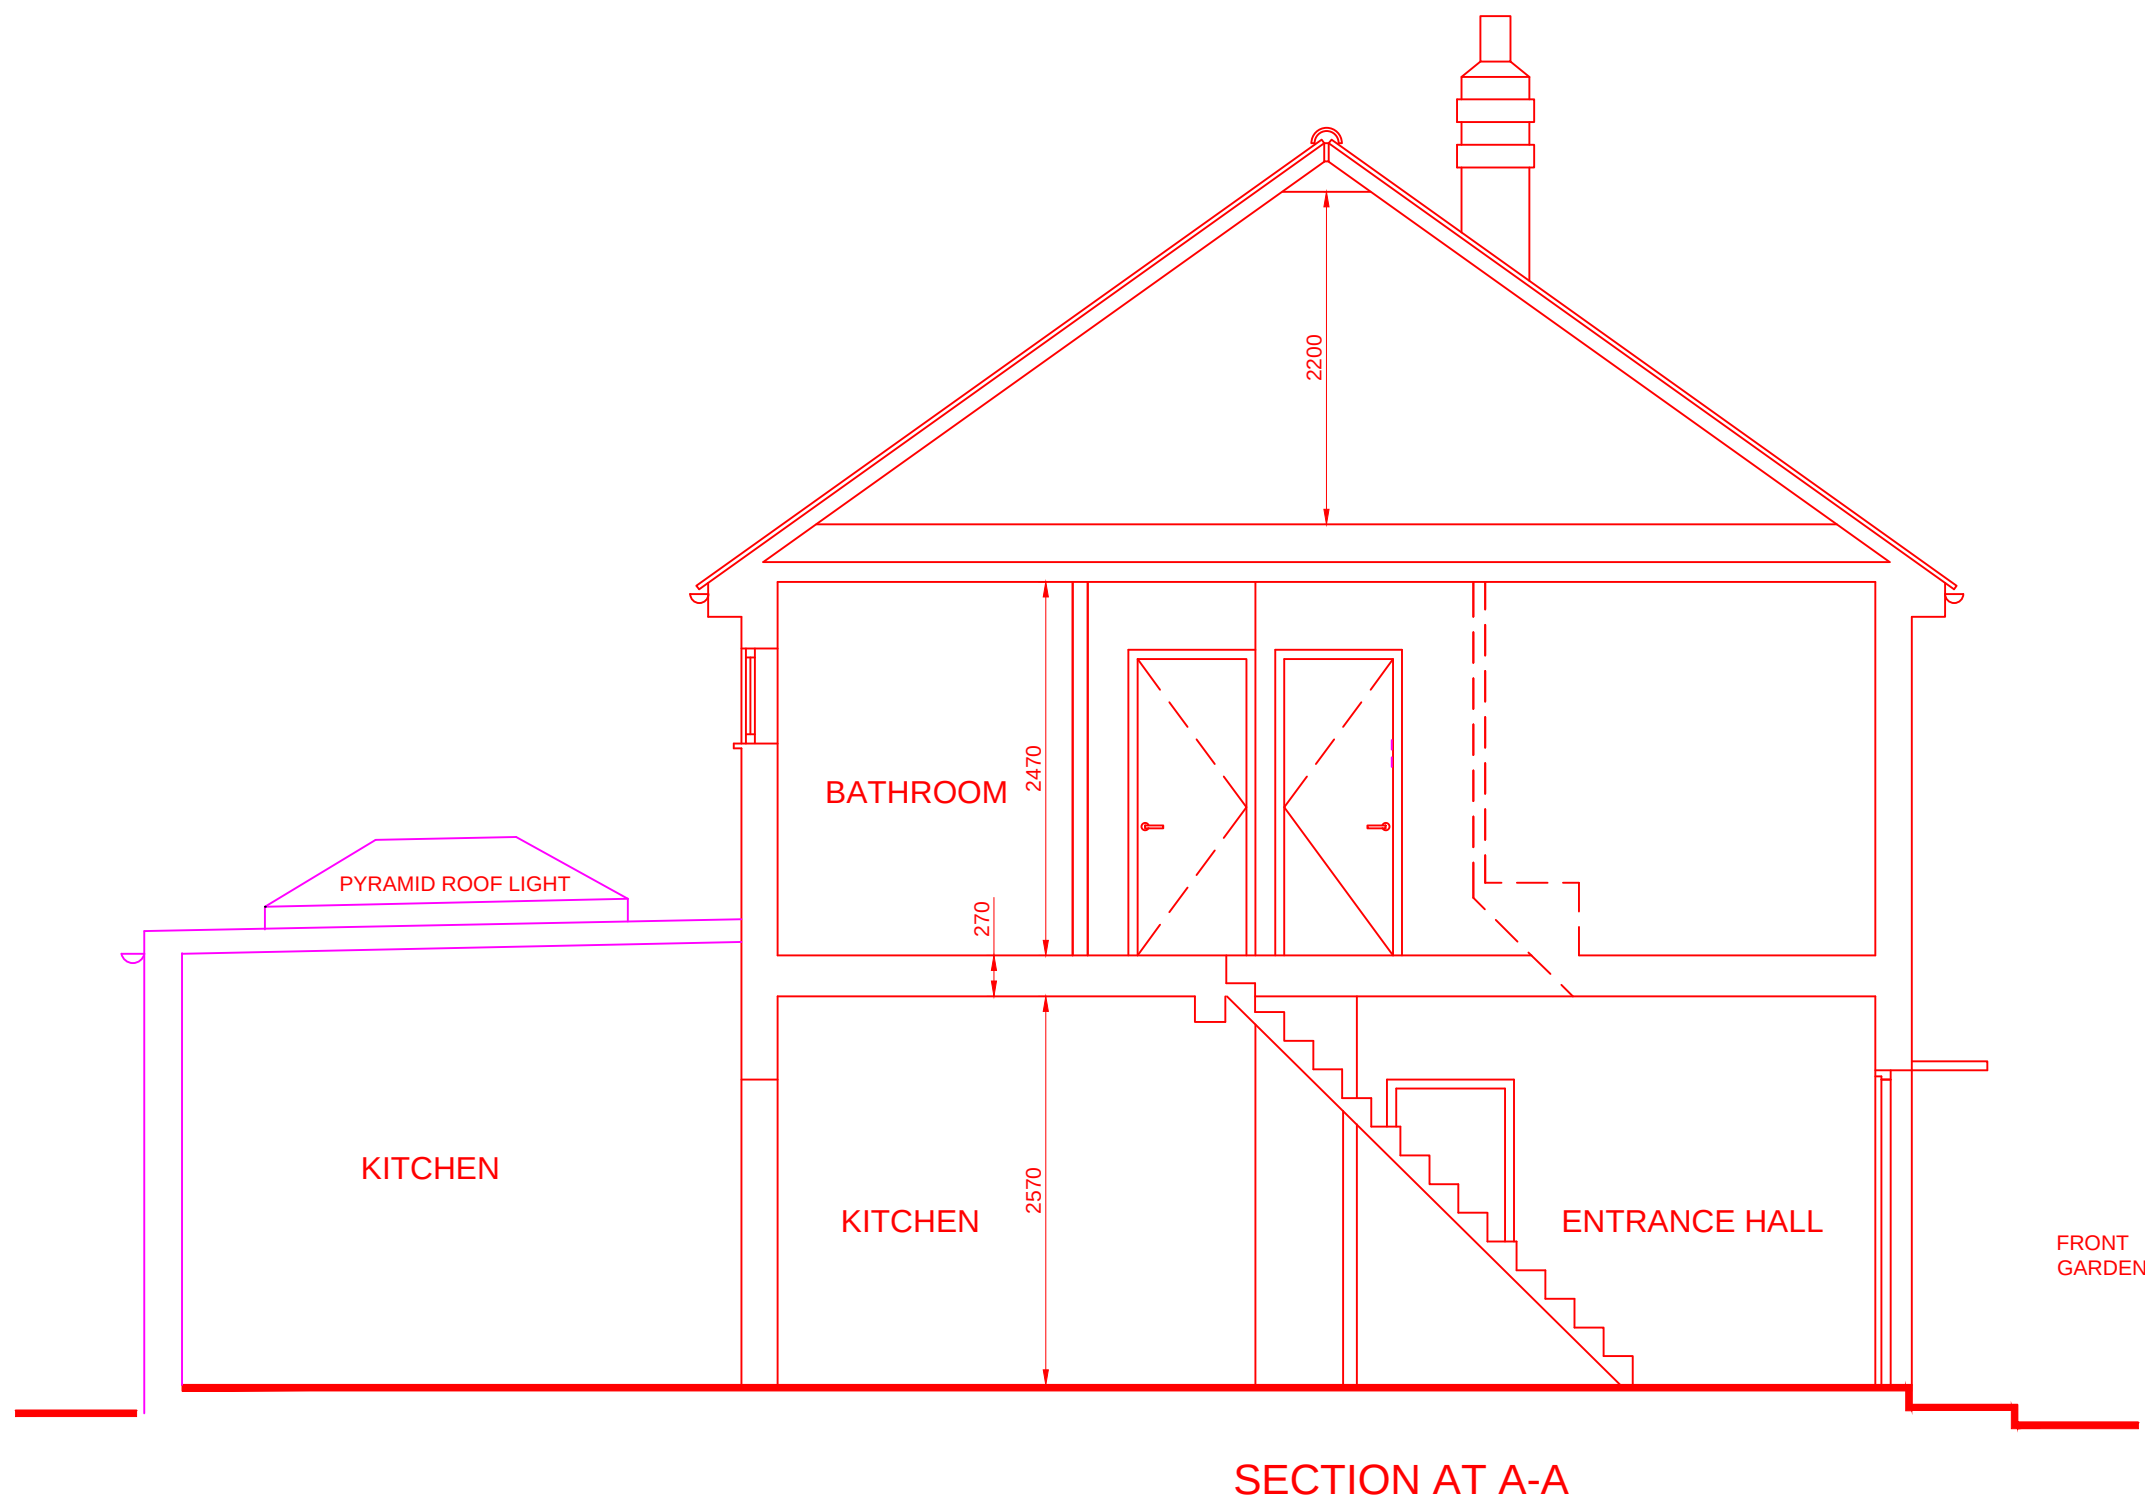


- 1: All errors and omissions should be reported to the Surveyor.
2: This Drawing is the Copyright of John Rowan & Partners.
3: Do not scale from drawing.

REV	INITIAL	DATE	DESCRIPTION
A	-	00/00/00	-

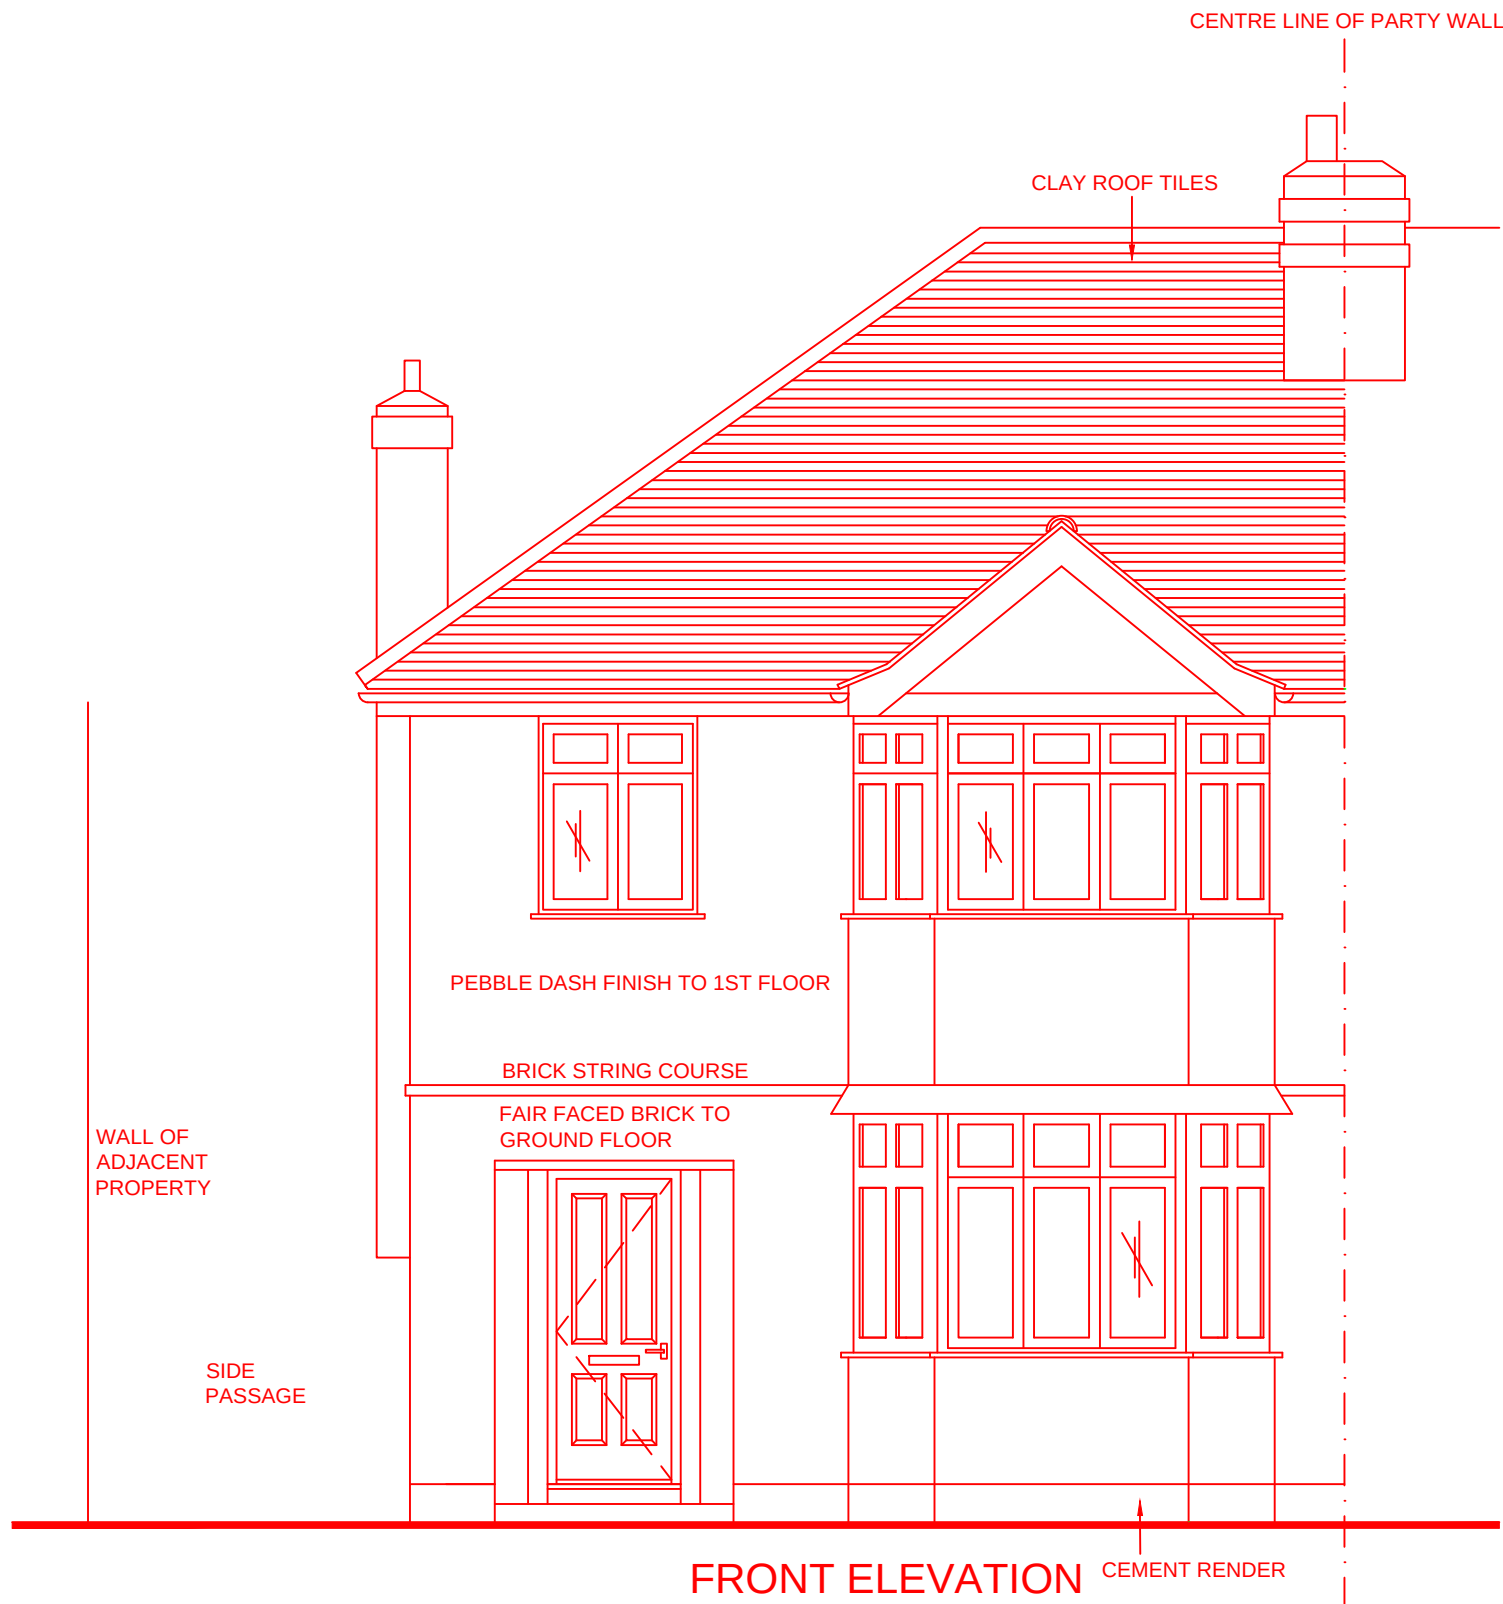

Craven House, 40 Uxbridge Road, Ealing, London, W5 2BS
Tel: 0208 567 6995 Email: jrp@jrp.co.uk Website: www.jrp.co.uk

CLIENT
MR. P. O'CONNOR

PROJECT
**28 ANGUS DRIVE
RUISLIP HA4 0SB**

TITLE
PROPOSED REAR SINGLE STORY EXTENSION

PROPOSED ELEVATIONS+SECTION

DATE FEB.2021	DRAWN CP
SCALE 1:50 @ A1	CHECKED -
DRAWING No. ANGU/03	REVISION -