

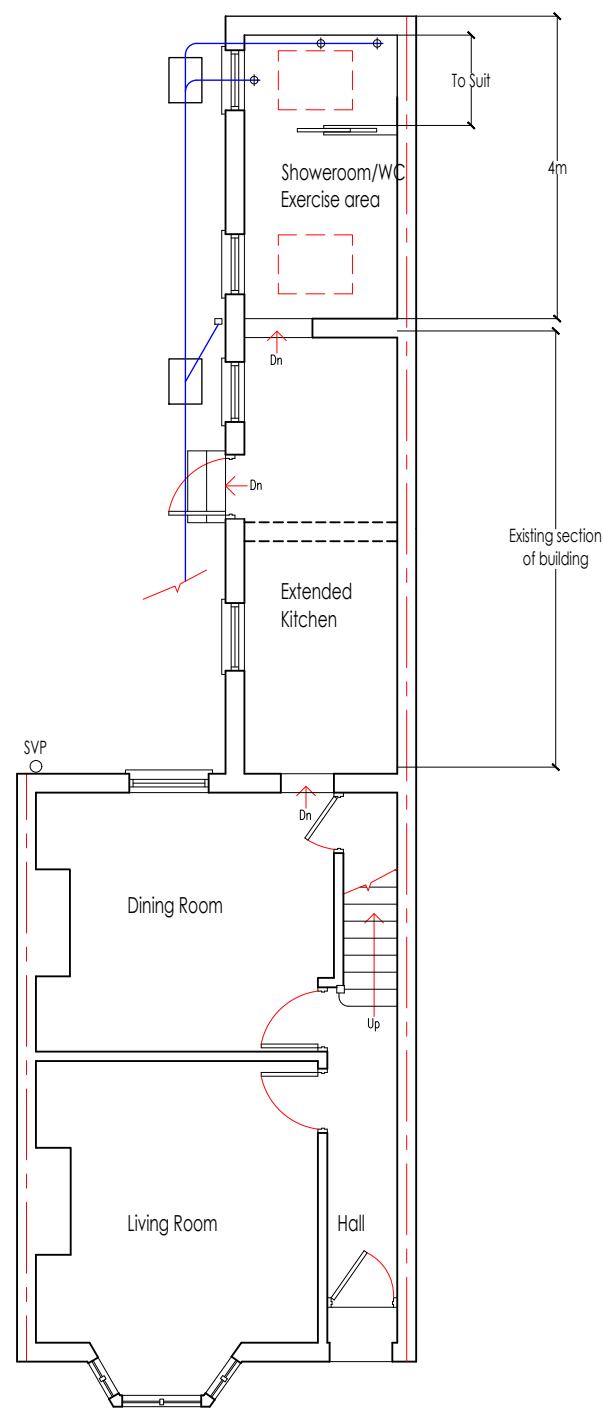


Proposed

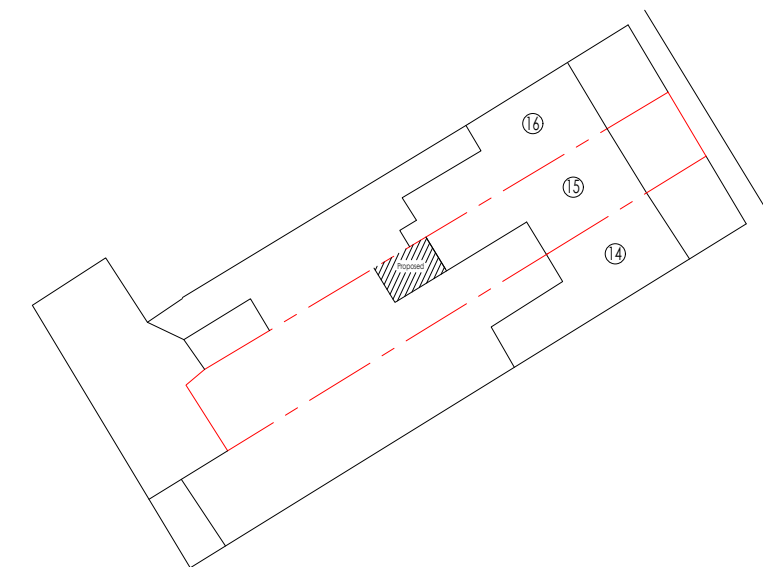

Ground Floor

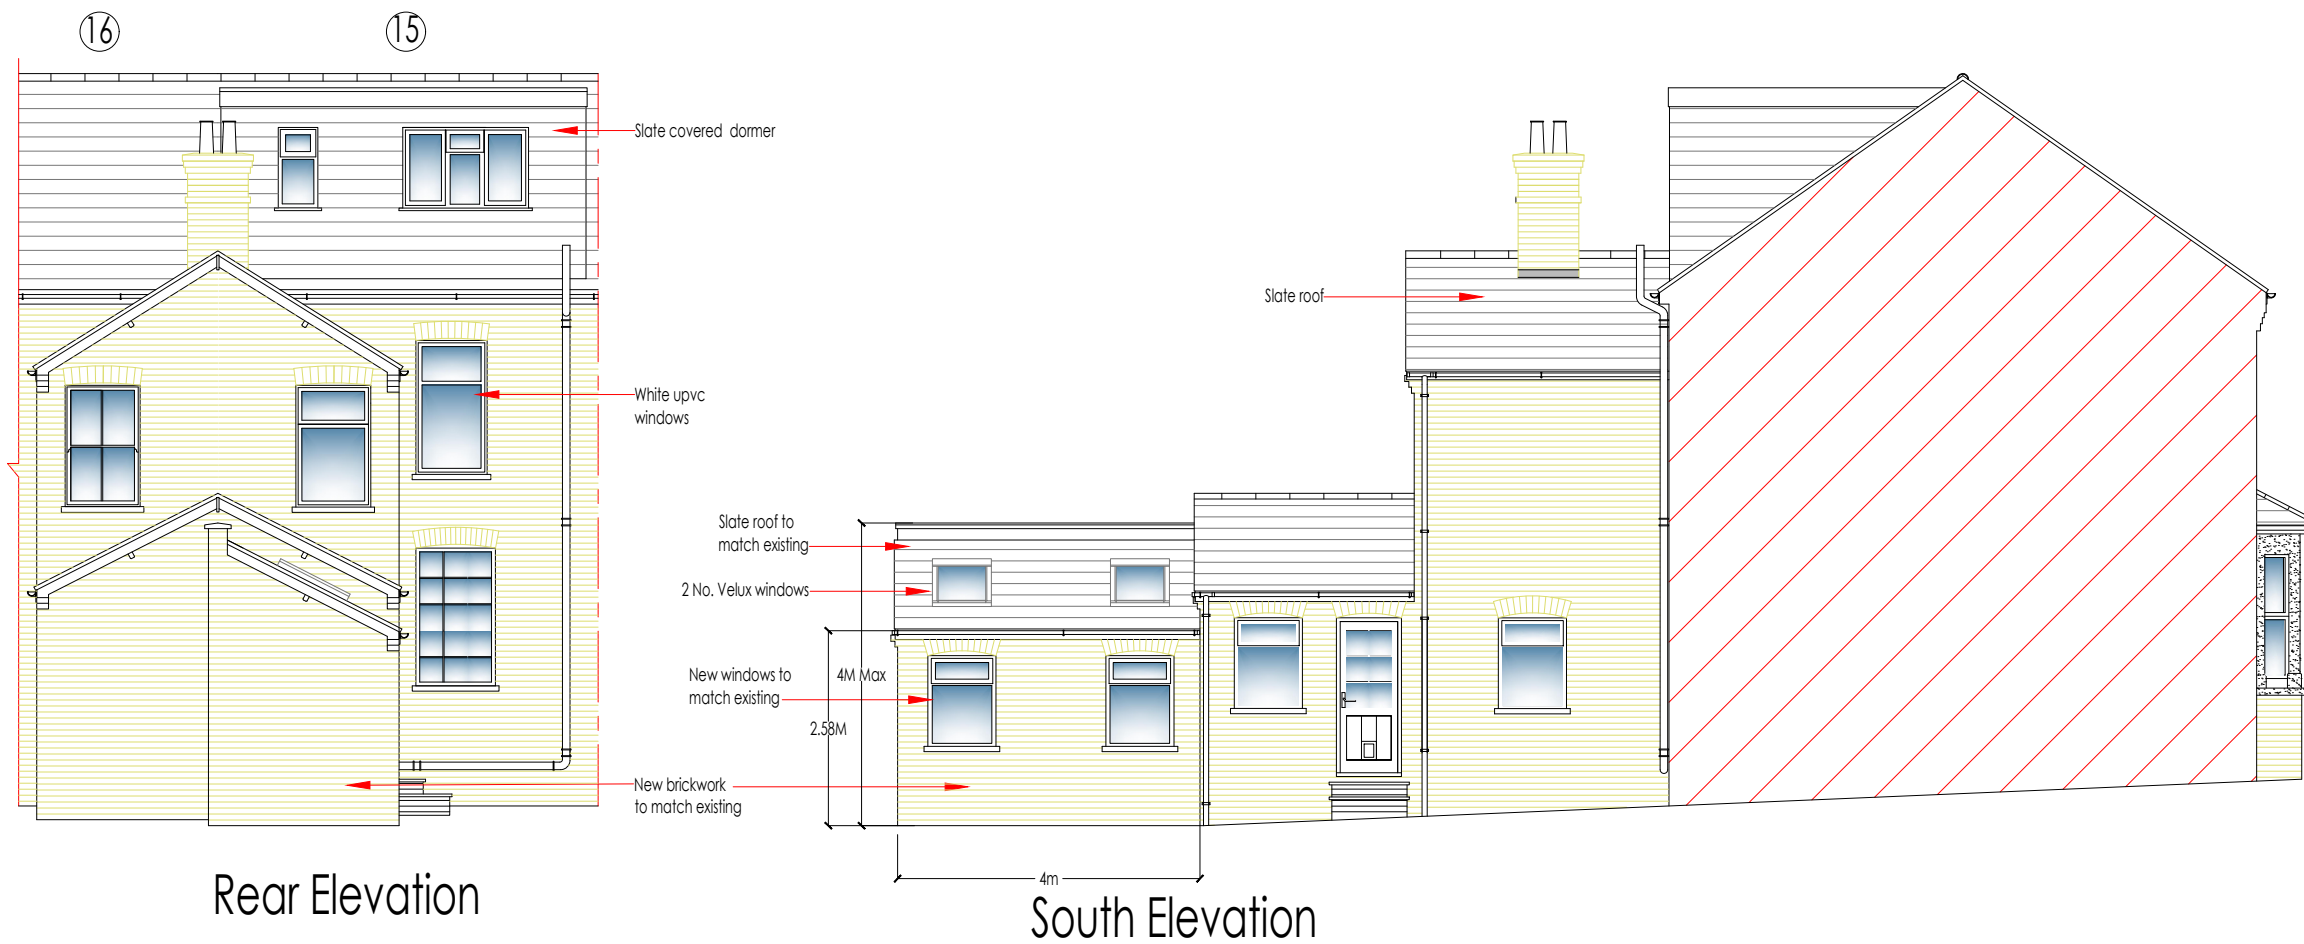

Block Plan 1:500 at A3



REV	DATE	LOCATION
LOCATION	15 Mead Road Uxbridge Middx UB8 1AU	
CLIENT	Mr & Mrs Wilkinson	
DRAWING	Proposed	
SCALE for printing:	1:50 at A1	
SCALE for printing:	1:100 at A3	
DRAWING NO.	1321-2	Date: 05/08/20
MODEL 1 LAUREL HOUSE LODGE WINDMILL ROAD EALING W5 4EG E-mail: model1drawing@hotmail.co.uk Tel: 07956 968 259		