
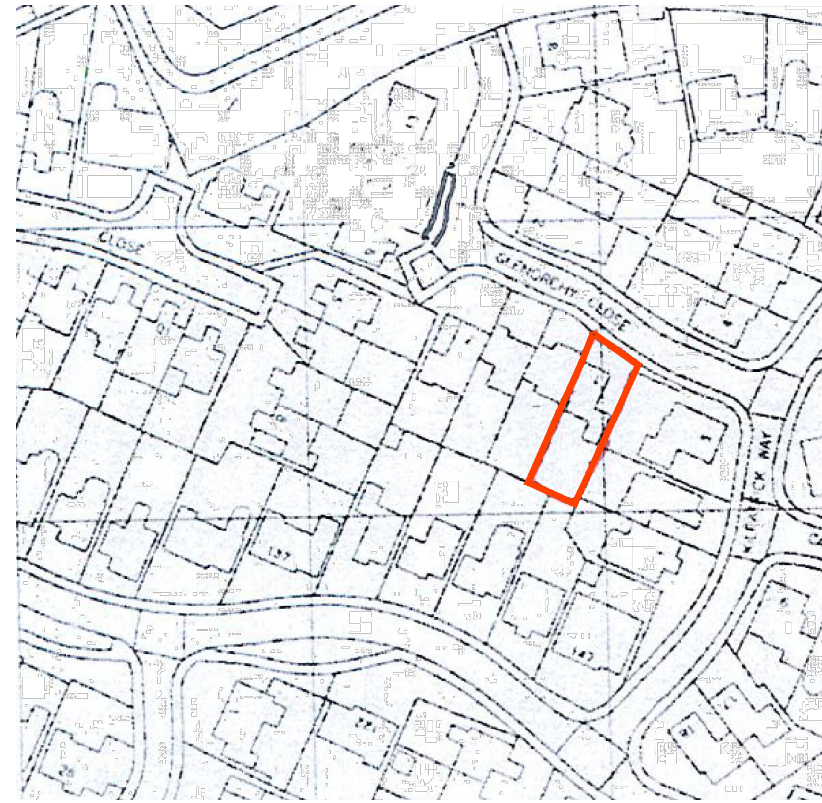



PLANNING DRAWING

COPYRIGHT ©

Details of this drawing are the copyright of TPP Services and must not be reproduced or copied without prior written consent. Do not scale from this drawing. Any errors or omissions are to be reported to the contractor and Architect immediately. All proposed road and junction alterations subject to be highways engineers detailed design. Removal of any existing tree and landscaped areas subject negotiations with Local Authority Planning dept. and other statutory controls. All drawings to be read in conjunction with structural engineers drawings and all related Architects and consultant drawings and other relevant design information. Where doubt arises, seek clarification

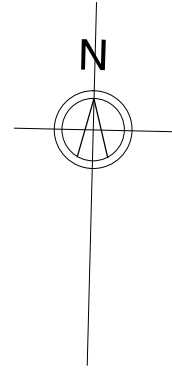

SITE LOCATION PLAN (1:1250)

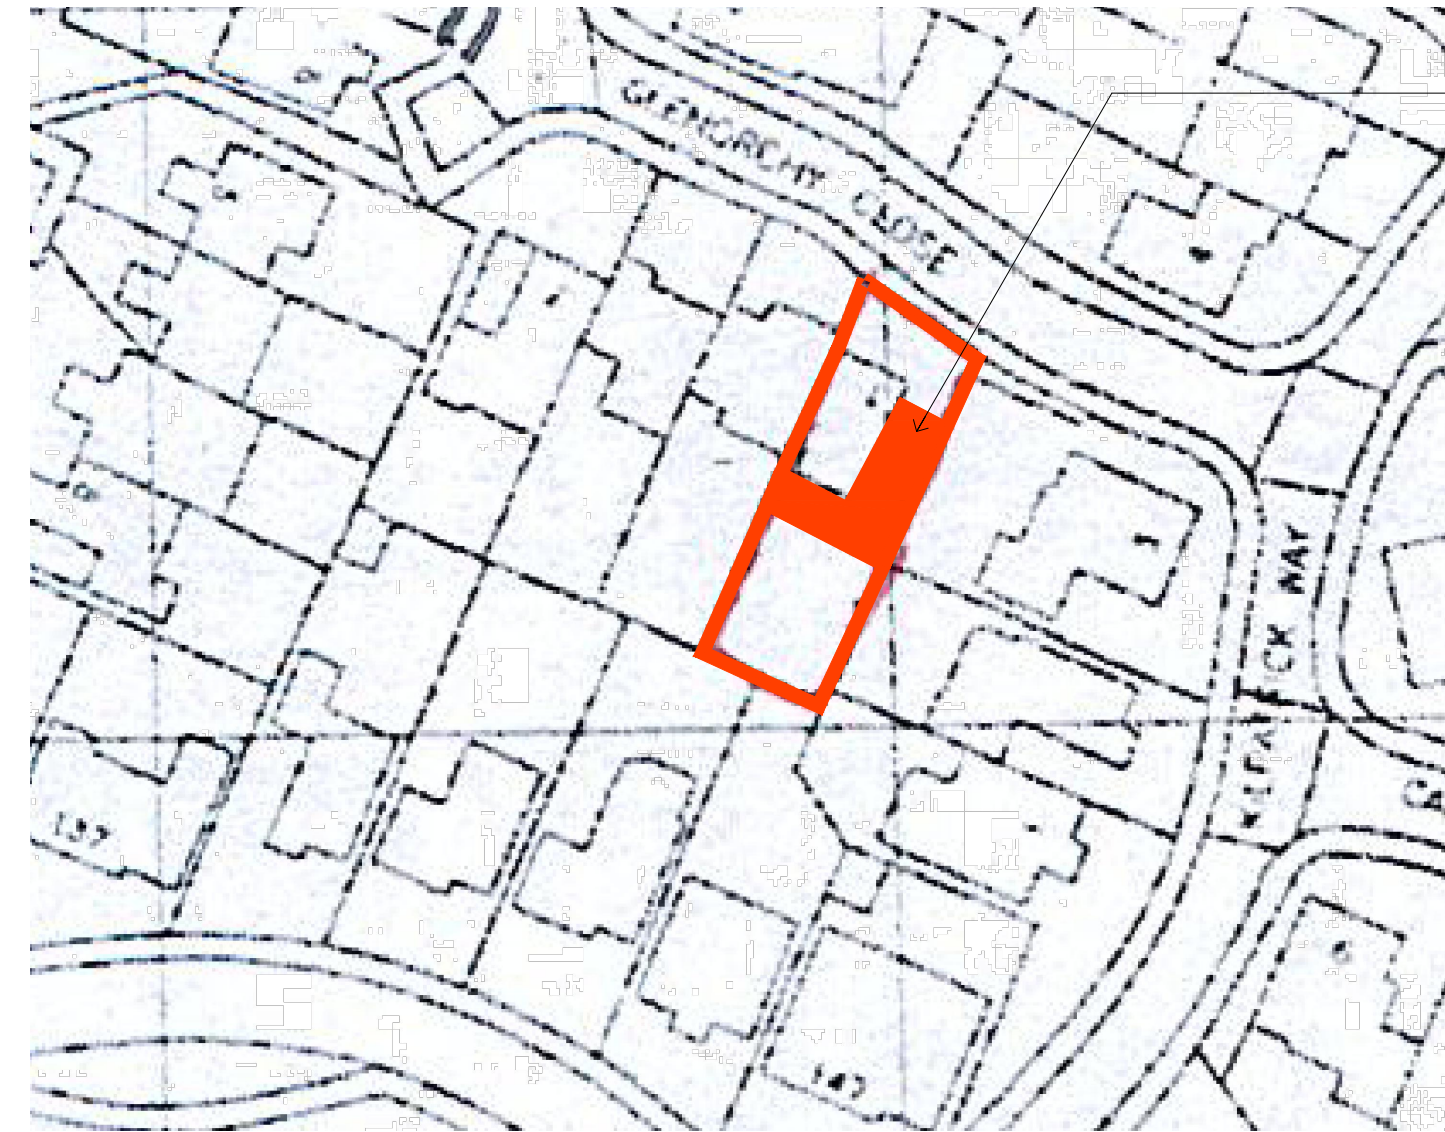

BLOCK PLAN

(1: 500)

Red line and associated hatch denotes extent of proposed extension

[illegible]