


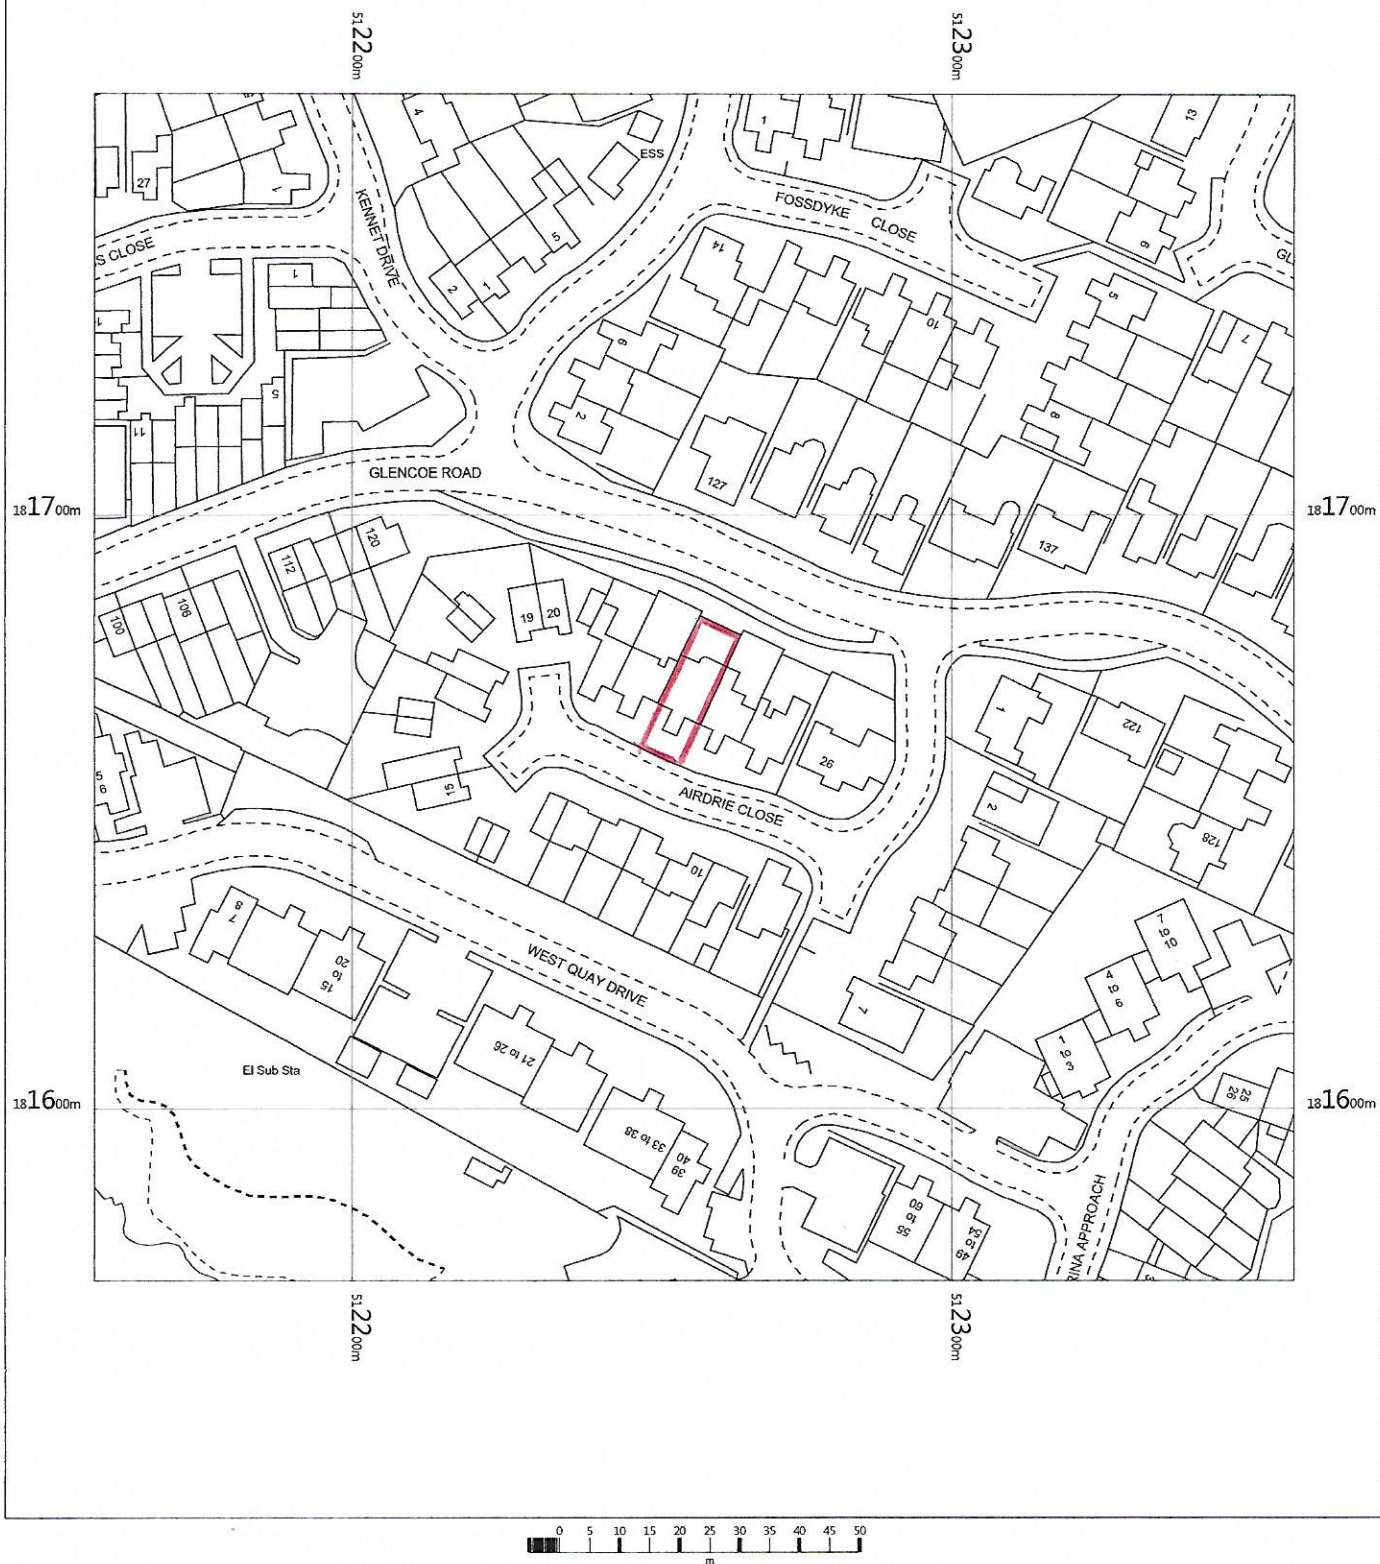

23 Airdrie Close,
Hayes,
Hillingdon,
UB4 9SR

OS MasterMap 1250/2500/10000 scale
Tuesday, May 8, 2018, ID: CM-00710600
www.centremapslive.co.uk

1:1250 scale print at A4, Centre: 512257 E, 181671 N

©Crown Copyright Ordnance Survey. Licence no. 100019980

