


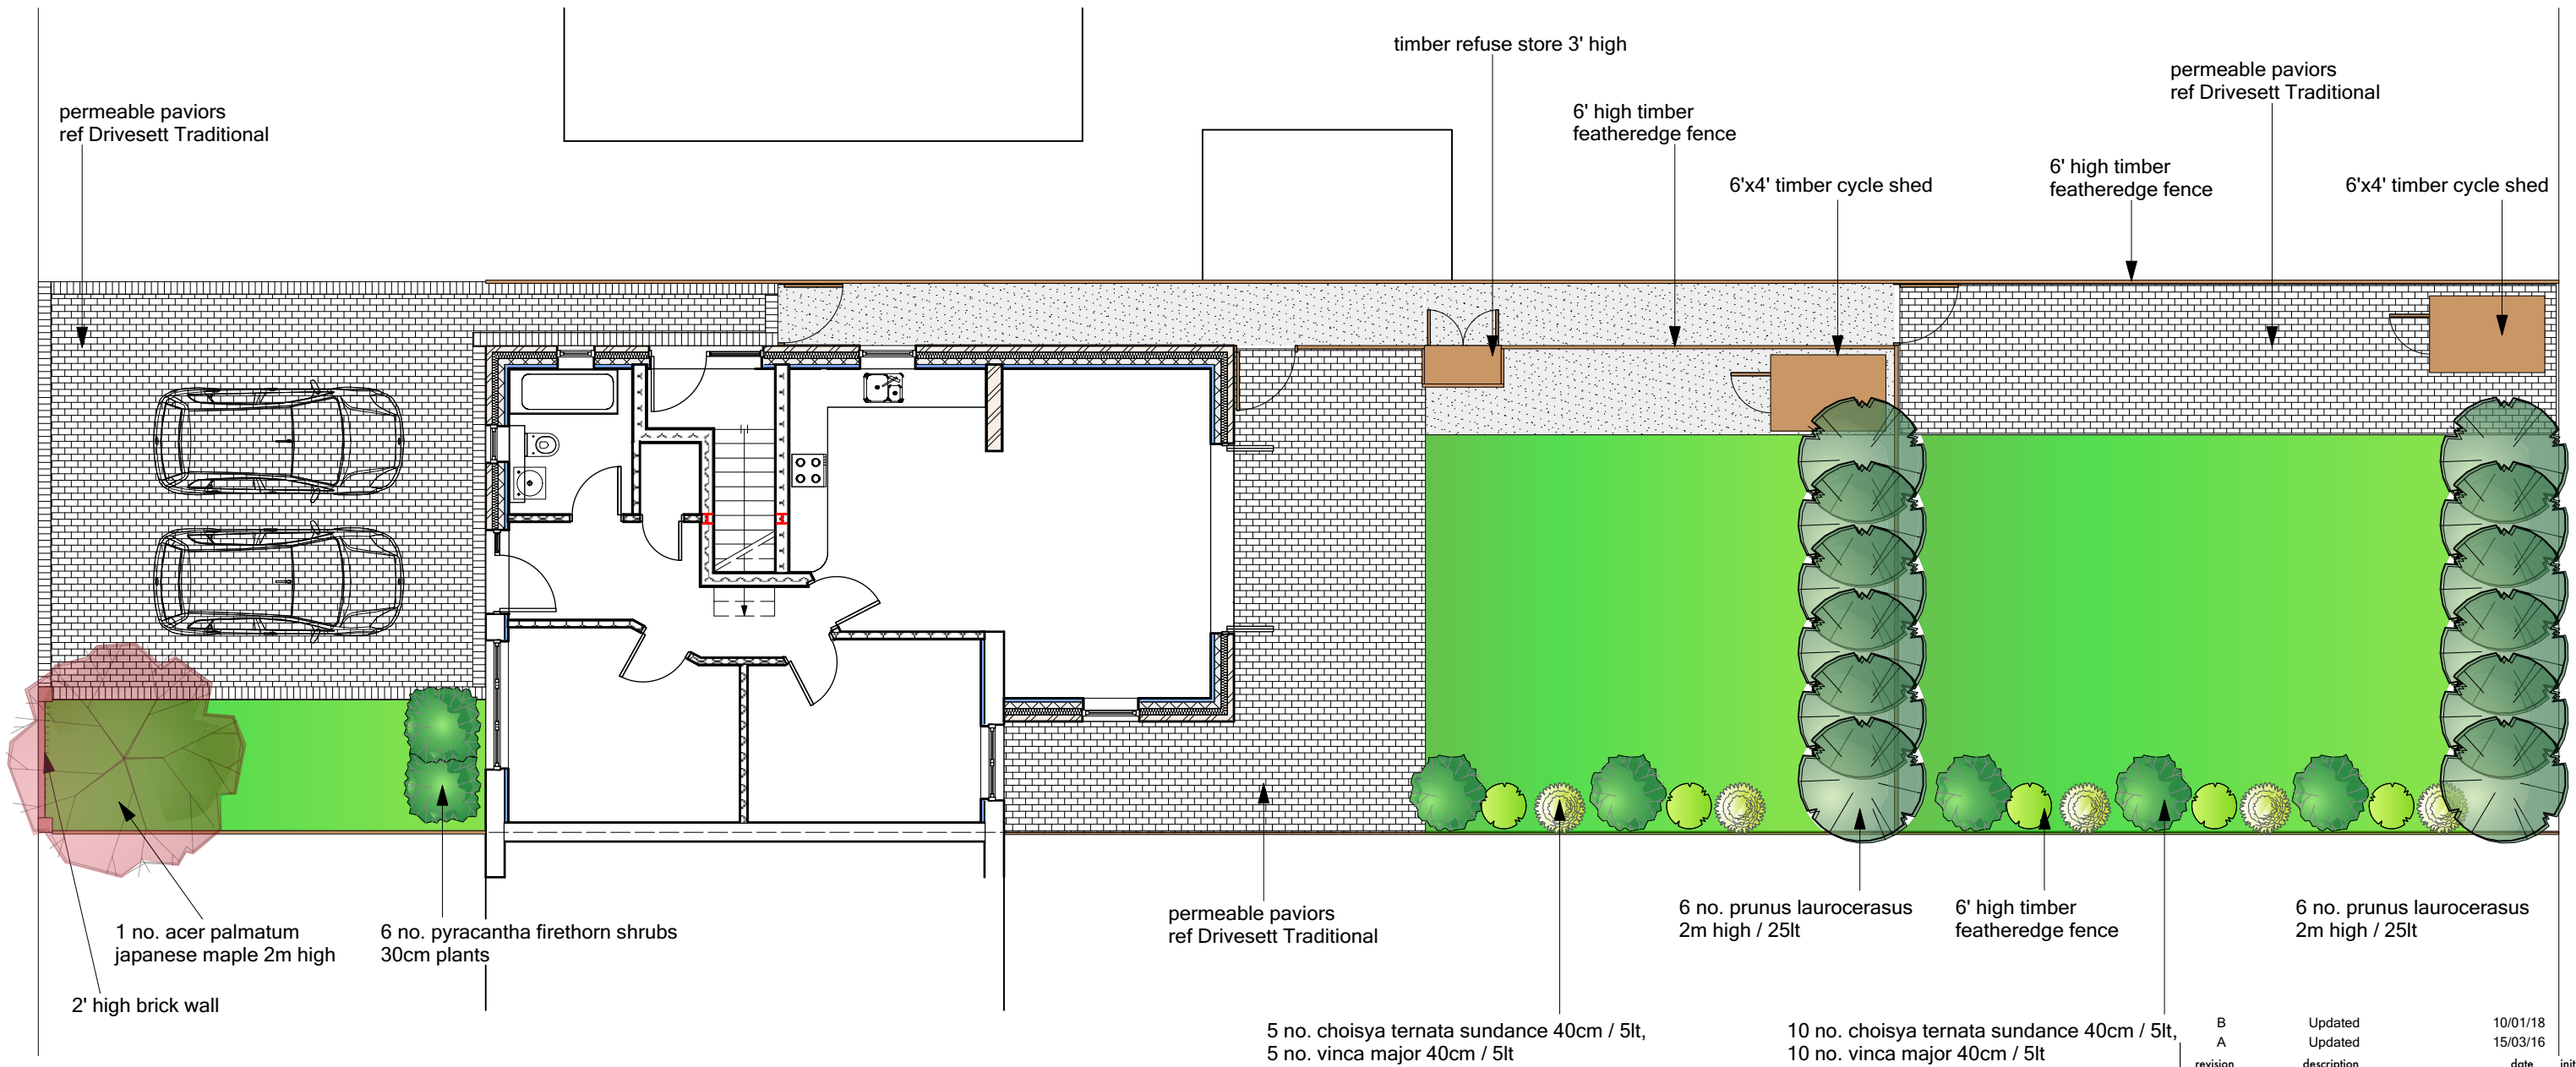

revision	description	date	initials
B	Updated	10/01/18	
A	Updated	15/03/16	

project no.	drawing no.	rev
1084	L-01	B

drawing LANDSCAPING PROPOSALS

project 26 WALNUT WAY
SOUTH RUISLIP

client MR. S. ROHANI

scale 1:100@A3
drawn FAA

