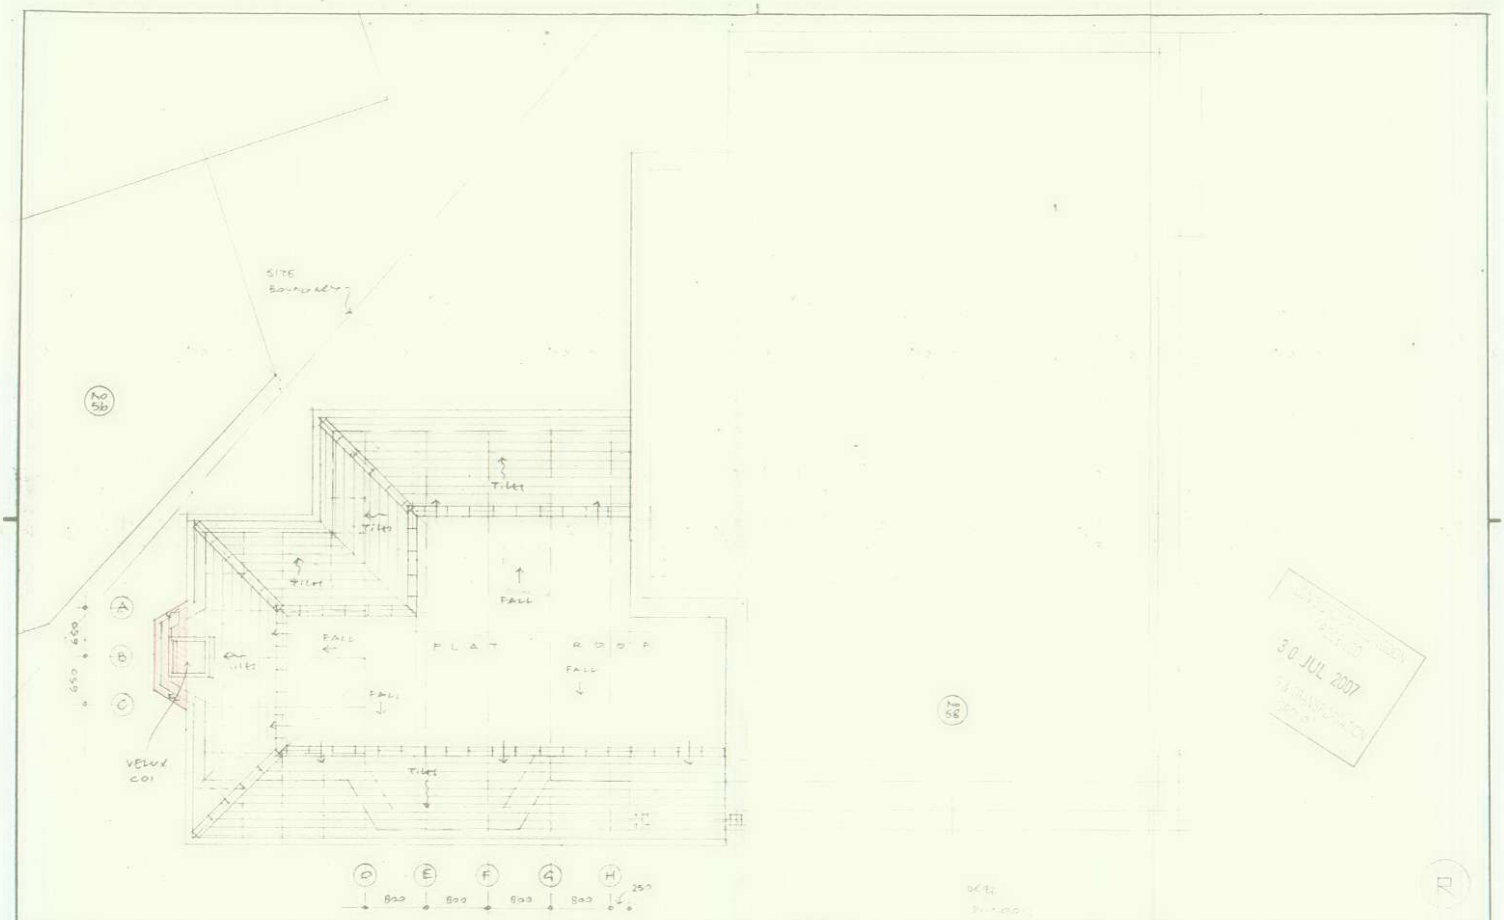

Michael Hattrell and Associates architects
TEL: 01628 664091
FX: 01628 660702
3 Stomp Road : Burnham : Buckinghamshire

REVISIONS
A No 56 added / May 07 / [illegible]

AREAS
HOUSE 66.95 m²

Client
Mr and Mrs Frank Pearl

Scale 1:50
Date FEB 07
Drawn [illegible]

Job title
55 Eckenham Close
Ruislip
Middlesex

Drawing title
PLAN - EXTENSION ROOF

J1237 : 02 A

Sheet design copyright RIBA Publications Ltd
Sole distributors: DGME Ltd