



SOUTH WEST ELEVATION

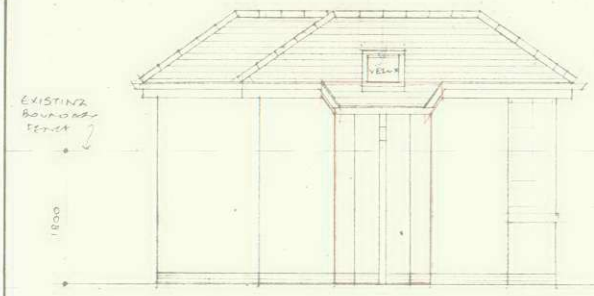

SOUTH EAST ELEVATION

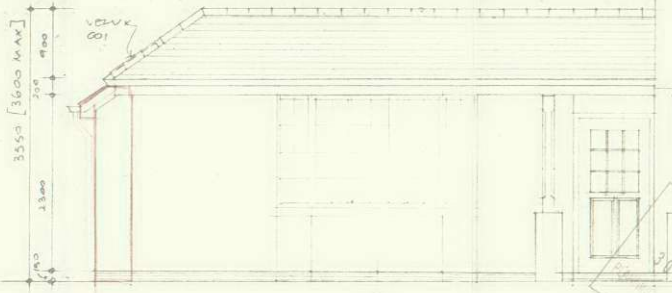

NORTH EAST ELEVATION

10 JUL 2007

Michael Hattrell and Associates
architects
TEL : 01628 664071
FX : 01628 660702
3 Stomp Road : Burnham : Buckinghamshire

REVISIONS

FINISHES
i. ROOF : 'Red' clay tiles
ii. WALLS : Rendered blockwork painted 'white'
iii. WINDOWS & DOORS : TIMBER painted 'white'

Client
MR AND MRS FRANK PACK

Job title
52 ICKENHAM CLOSE
RUISLIP
MIDDLESEX

Scale 1:50
Date MARCH 07
Drawn MWK

Drawing title
ELEVATIONS NE, SE AND SW

J1237 03

Sheet design copyright RIBA Publications Ltd
Sole distributors: SIGNS Ltd