
Works 8-10
Berrite Estate
Iron Bridge Road
West Drayton
Hillingdon
UB7 8HY

N

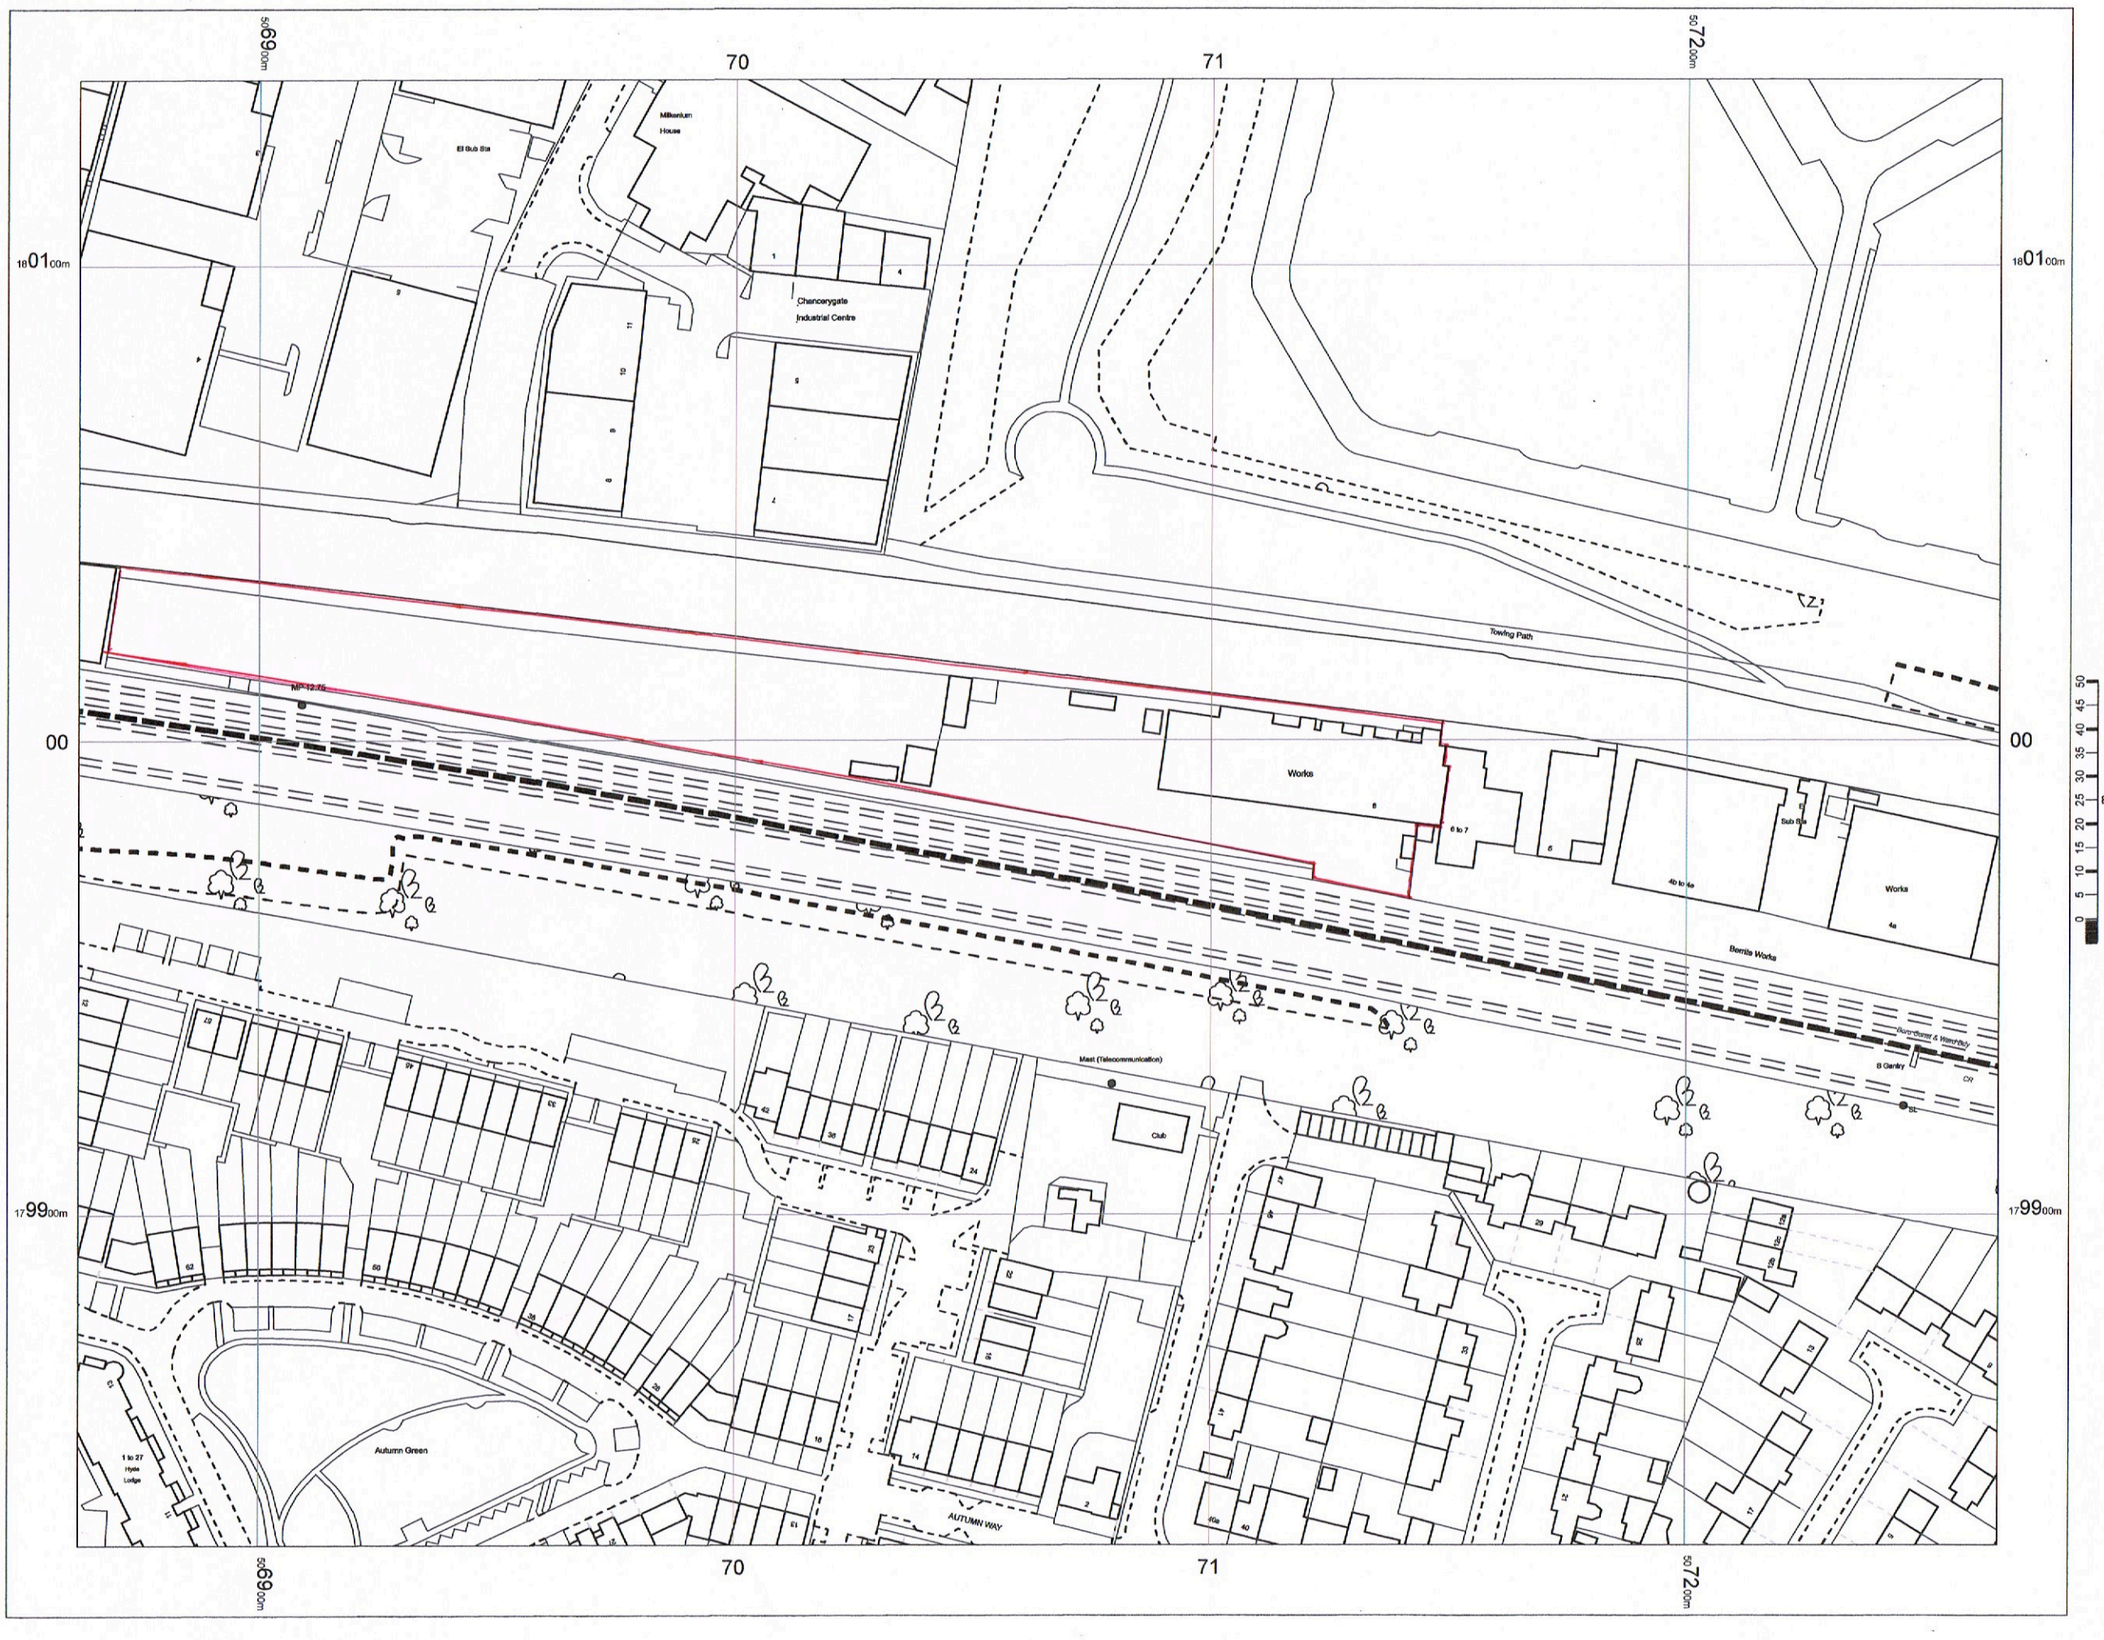

Revisions

ba
boucher associates

TEL: 07836 662428
e-mail: d.boucher@virgin.net

site:
Units 8, 9 & 10
Berrite Estate
Ironbridge Rd
Stockley Park

drawing:
Location Plan

Date: June 2017 Scale: 1:1250

Drawing No: 17/630/08