



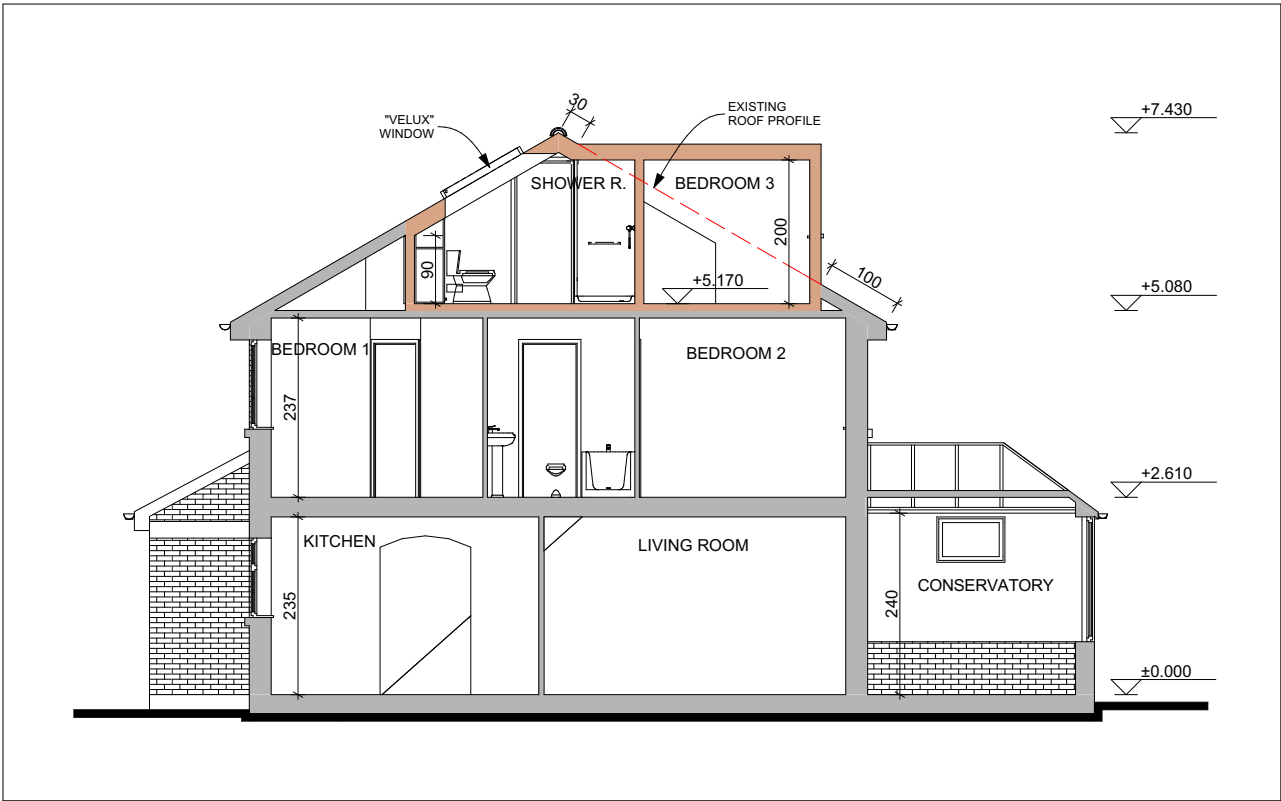


SECTION AA PROPOSED

1:100

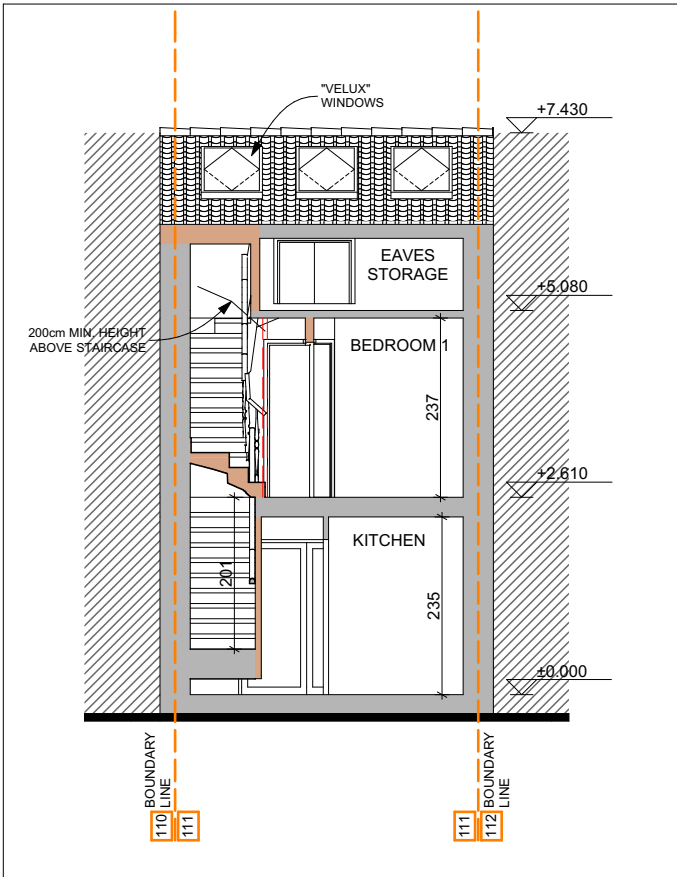


SECTION BB PROPOSED

1:100

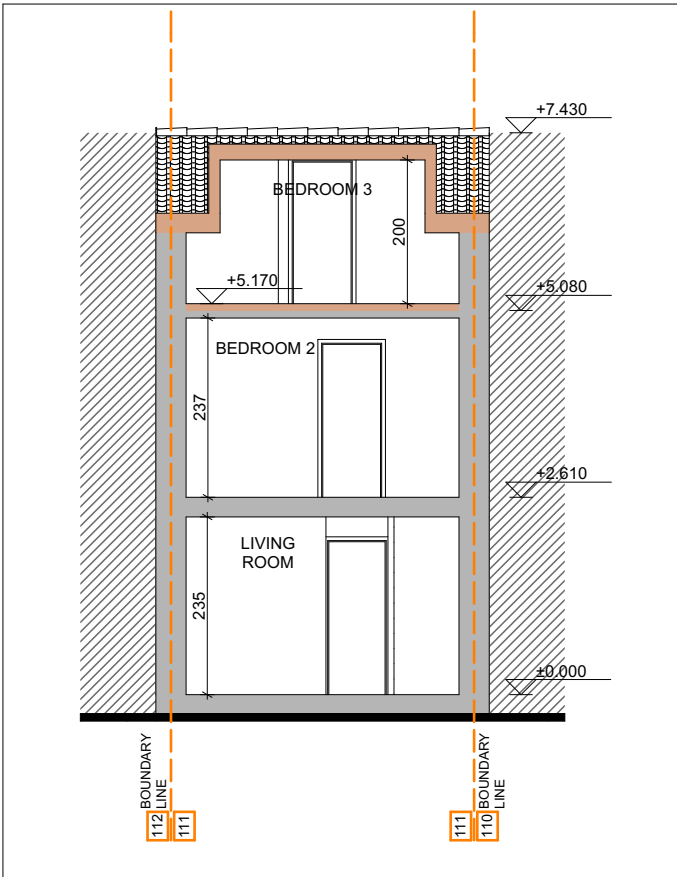

SECTION DD PROPOSED


1:100

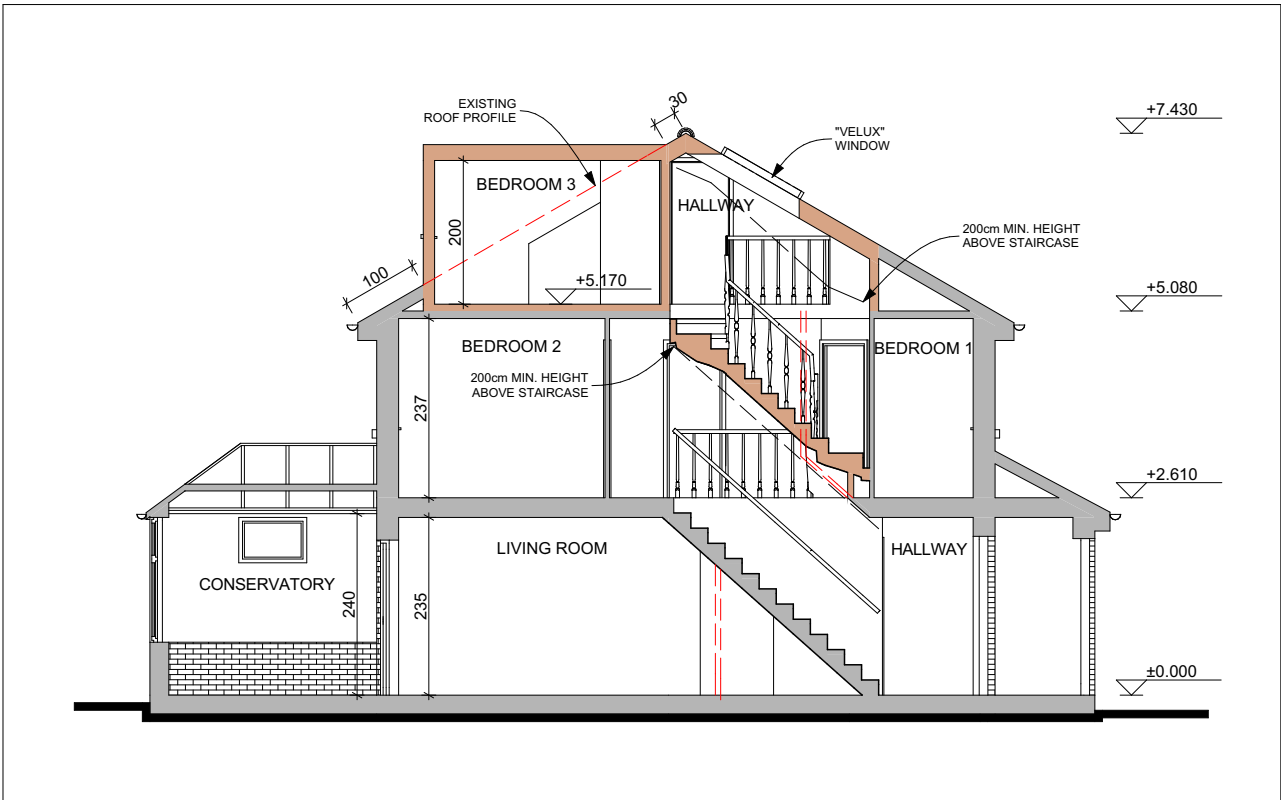

SECTION CC PROPOSED

1:100

This drawing and design is copyright and must not be reproduced in part or in whole without prior written consent. Contractors must verify all dimensions on site before commencing work. Any discrepancies in the drawing must be reported to the Agent. The contractors are to check all dimensions, drain runs and general conditions on site before commencing work. All works are to be carried out in accordance with current building regulations, British standards, code of practice and local authority requirements. Do not setout the building or order materials by scaling the drawings.

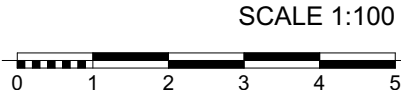

SCALE 1:100

Revision History	Code	Date
		
Client		
MR DAINIUS DITKEVICIUS		
Project name and site address		
REAR DORMER LOFT CONVERSION 111 RABOURNMEAD DR. NORTHOLT UB5 6YJ		
Drawing Name		
SECTIONS PROPOSED		
Drawing Status		
PLANNING		
Modified by		Date
VN		12.03.2018
Drawing Scale		
1:100@A3		
Layout ID		Revision
1804_PLN_08		0