


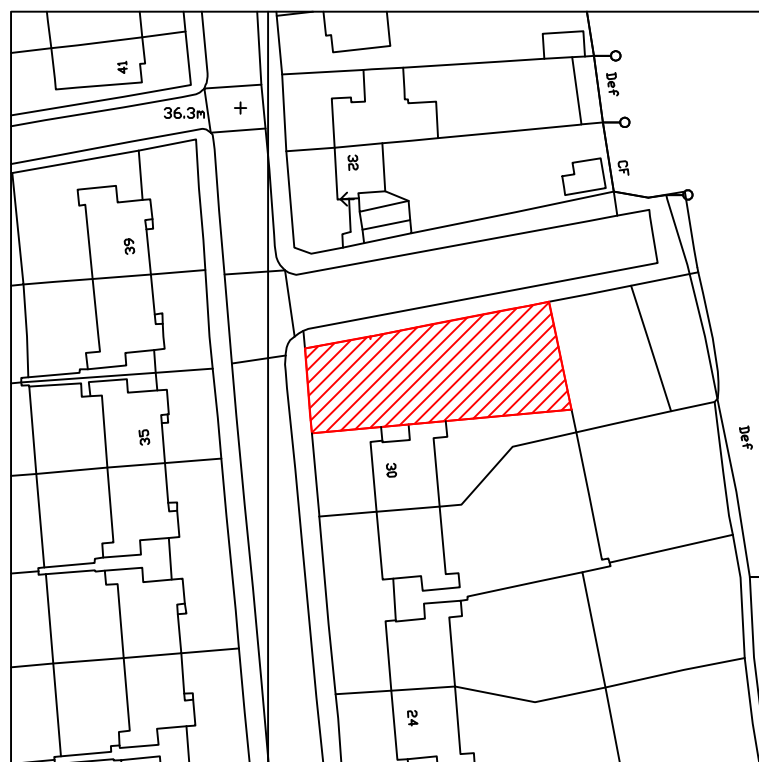

Revision				Issue			Legend P Planning Pr Prelim C Contract BC B Cont.			Deborah Parker Architects 63, Oriel Road, Tel 020 8986 0408						LONDON E9 5SG Fax 020 8985 7555				
										Job title						Client				
										Land beside 30 Harvey Rd Northolt UB5 6QT						Mr M White				
										Drawing Title Location Plan						Drawing No DP274[P]1 Sk 1				
Rev	Details		Date	Name	Date	Rev	Iss	Date	Rev	Iss							Scale 1:500 @ A4			