


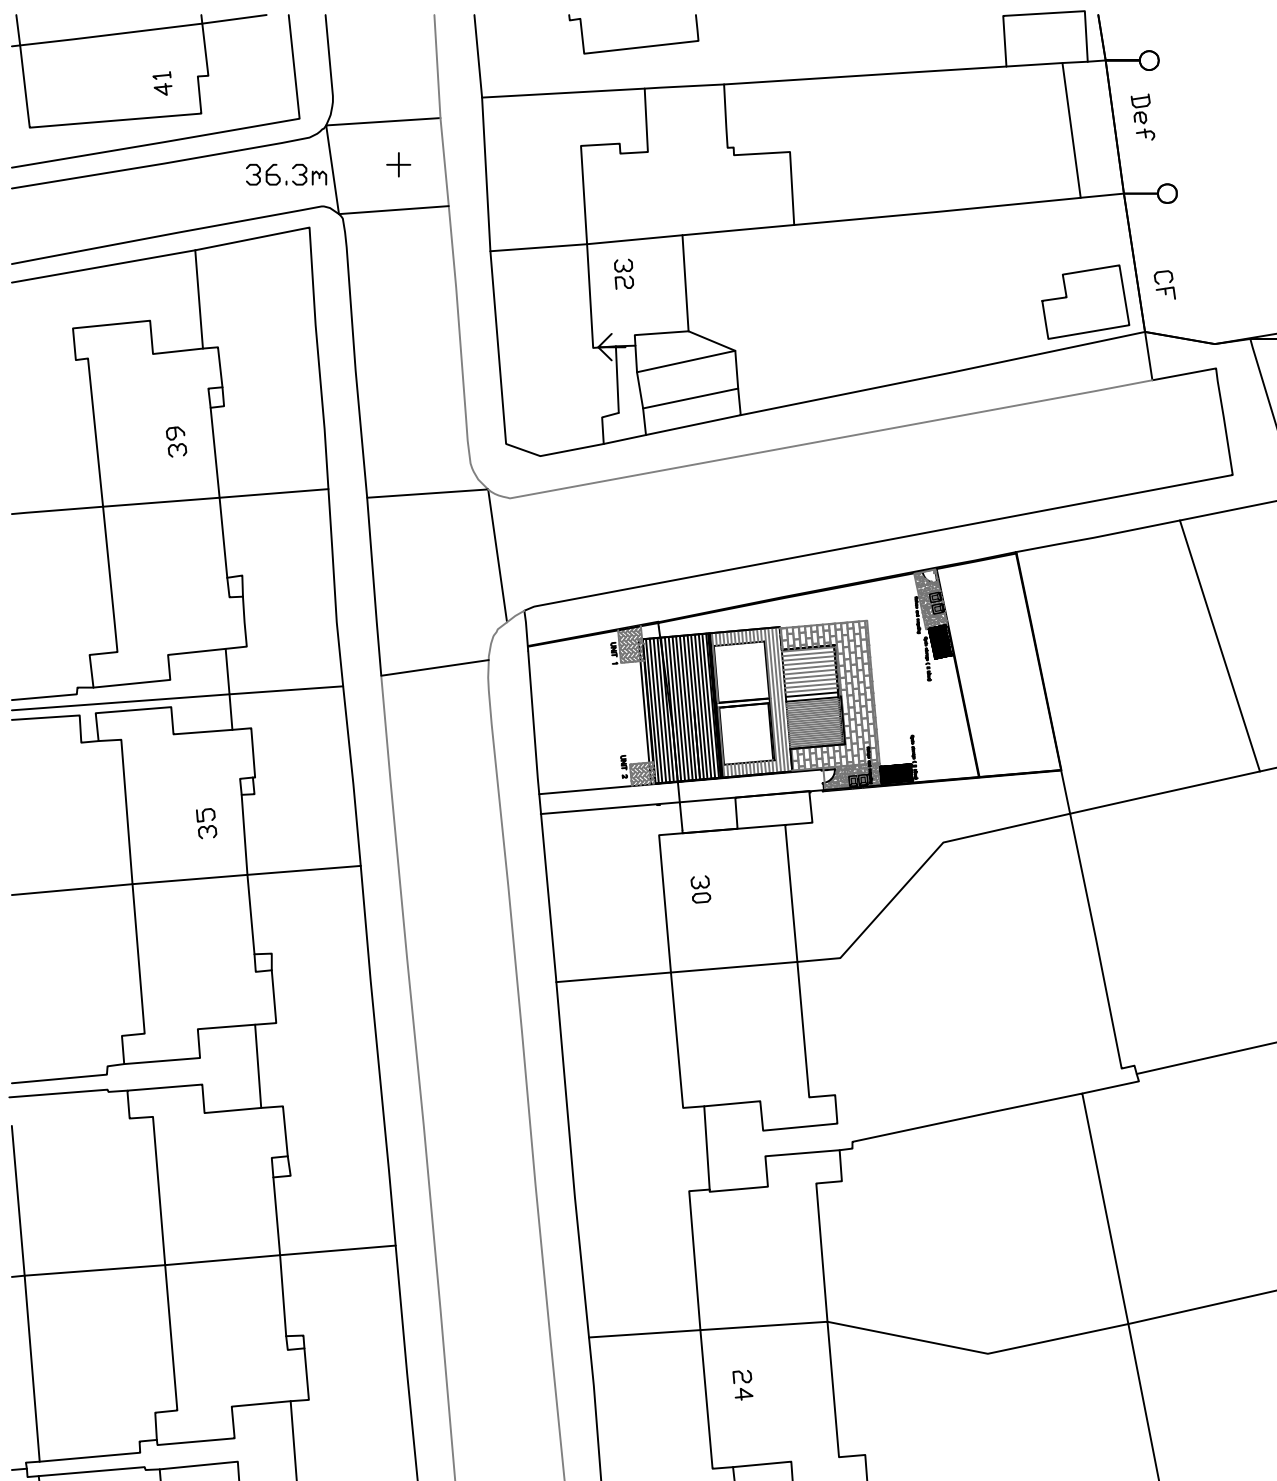

Revision				Issue				Legend				Deborah Parker Architects			
								P	Planning			63, Oriel Road, LONDON E9 5SG			
								Pr	Prelim			Tel 020 8986 0408 Fax 020 8985 7555			
								C	Contract						
								BC	B Cont.						
												Job title			
												Land beside 30 Harvey Rd Northolt UB5 6QT			
												Client			
												Mr M White			
												Drawing Title			
												Block Plan			
												Drawing No			
												DP274[P]1 Sk 2			
												Scale			
												1:500 @ A4			
Rev	Details	Date	Name	Date	Rev	Iss	Date	Rev	Iss	Date	Rev	Iss	Date	Rev	Iss