
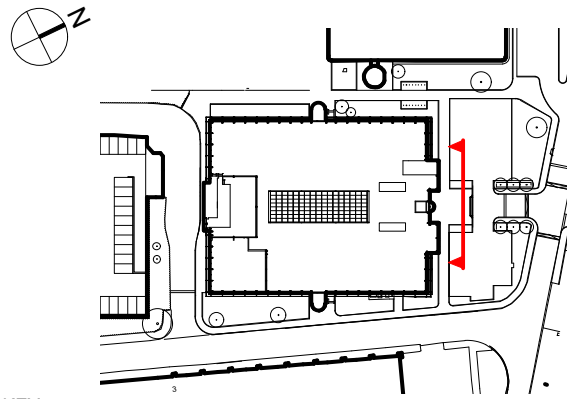


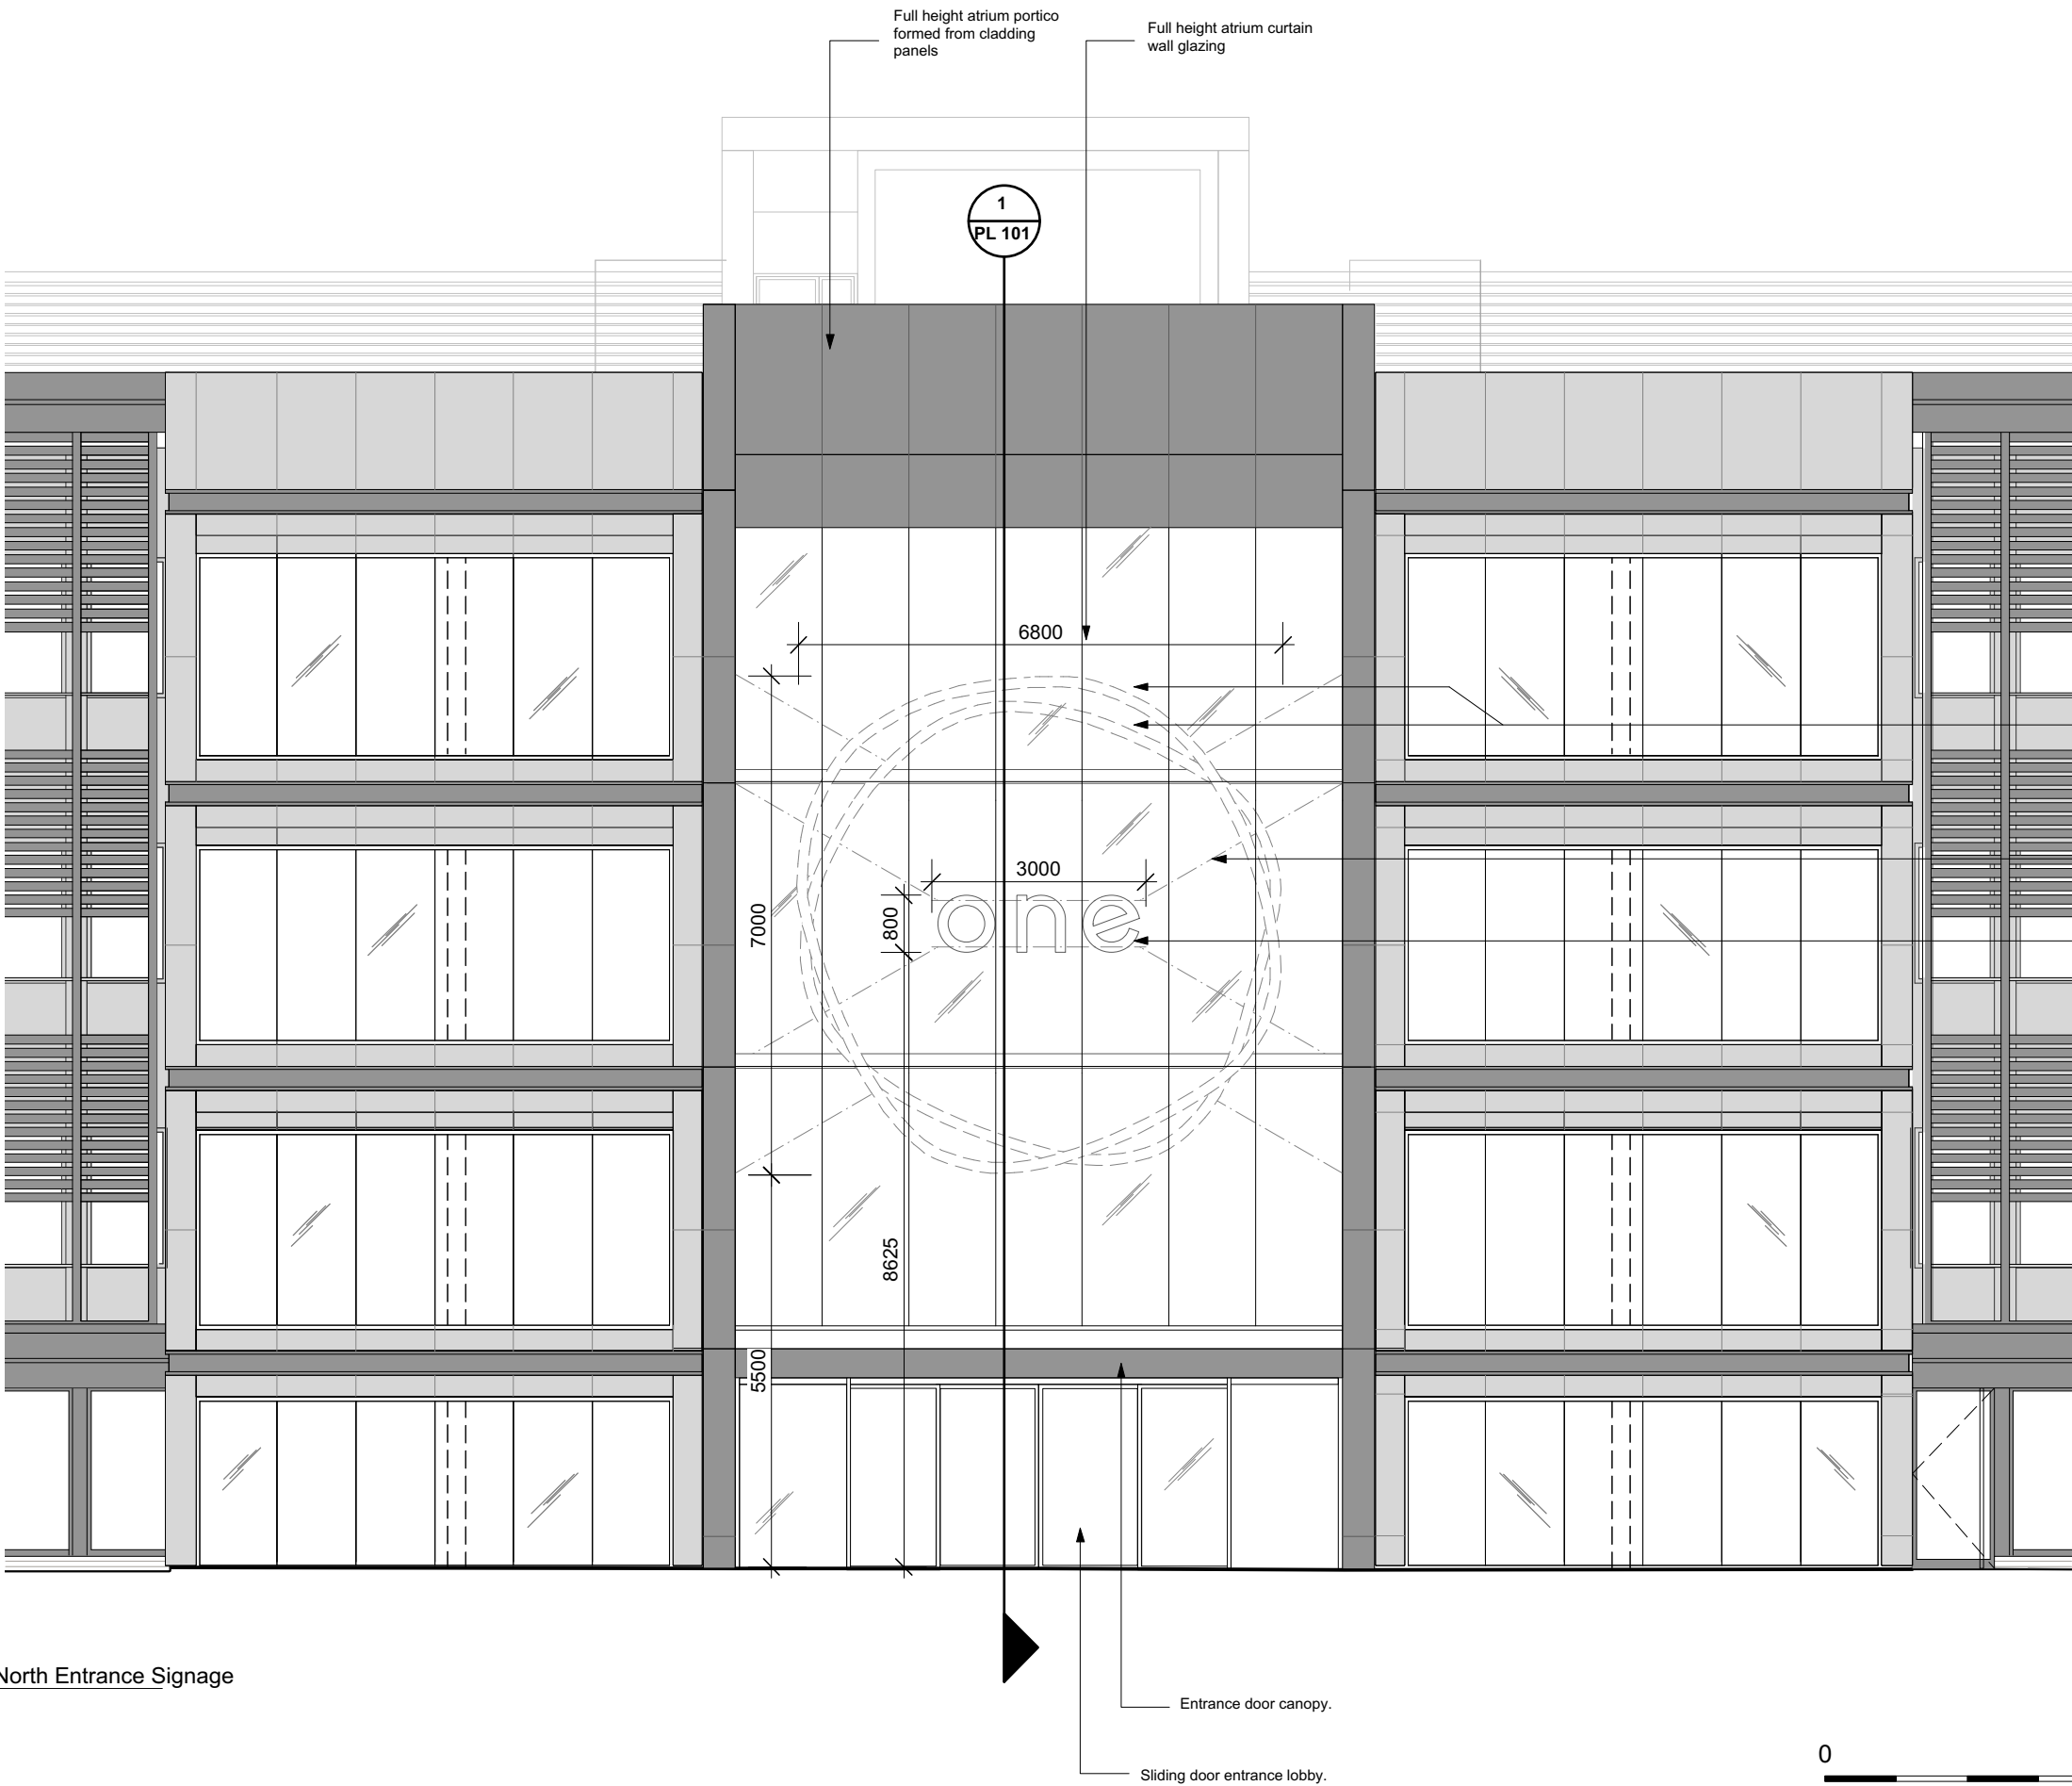


NOTE:
Illuminated lettering and circles positioned internally behind the reception glazing

Illuminated LED outer circles

Tension cables to support letytering and circles

Illuminated LED lettering

01 Proposed North Entrance Signage
1:100 @ A3

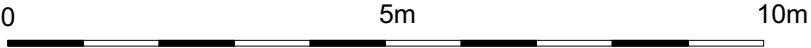

All dimensions to be checked on site prior to commencement of any works, and/or preparation of any shop drawings.
Sizes of and dimensions to any structural or services elements are indicative only. See structural and service engineers drawings for actual sizes / dimensions.
This drawing to be read in conjunction with all other Architect's drawings, specifications and other Consultants' information.
All proprietary systems shown on this drawing are to be installed strictly in accordance with the Manufacturers/Suppliers recommended details.
Any discrepancies between information shown on this drawing and any other contract information or manufacturers/suppliers recommendations is to be brought to the attention of the Architect.

Revision	Date	Amendment
PL1	12/06/19	Issued for planning
PL2	20/06/19	Drawing sheet revised to A3

Date June 2019	Drawn AY	Check MH	Project Hyde Park, Hayes	Job Ref. 280
Scale 1:100@A3			Title Proposed Signage Elevation	
Status PLANNING	Client Ref	Drwg. no. 280 (PL) 100	Rev. PL2	
Hale Brown Architects Ltd. Studio 1.04, Edinburgh House, 170 Kennington Lane, London SE11 5DP T: 020 3735 7442 E: mail@halebrown.com W: www.halebrown.com				

halebrown
architects