


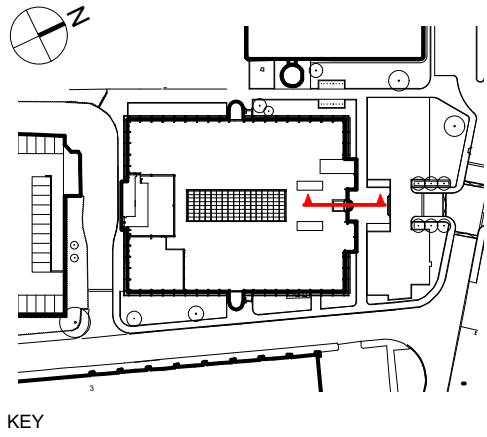

Third Floor Office

Second Floor Office

First Floor Office

Ground Floor Office

Lift

Reception


Lobby

INTERNAL

EXTERNAL

01 Proposed Section Through Reception
1:100 @ A3

0 5m 10m

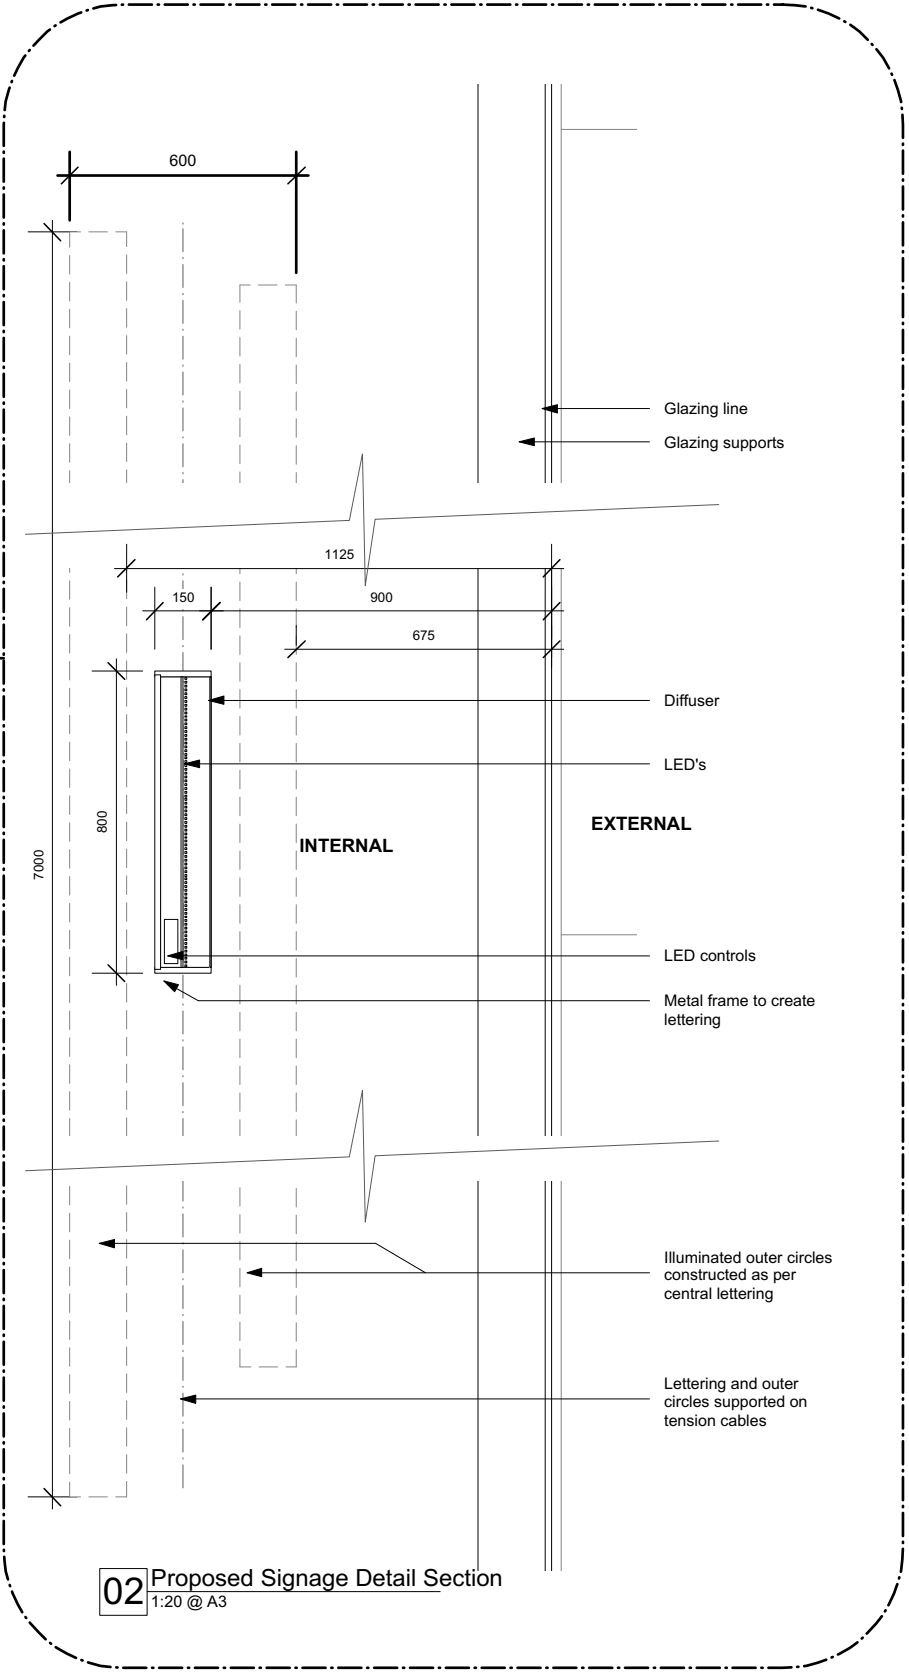

02 Proposed Signage Detail Section
1:20 @ A3