



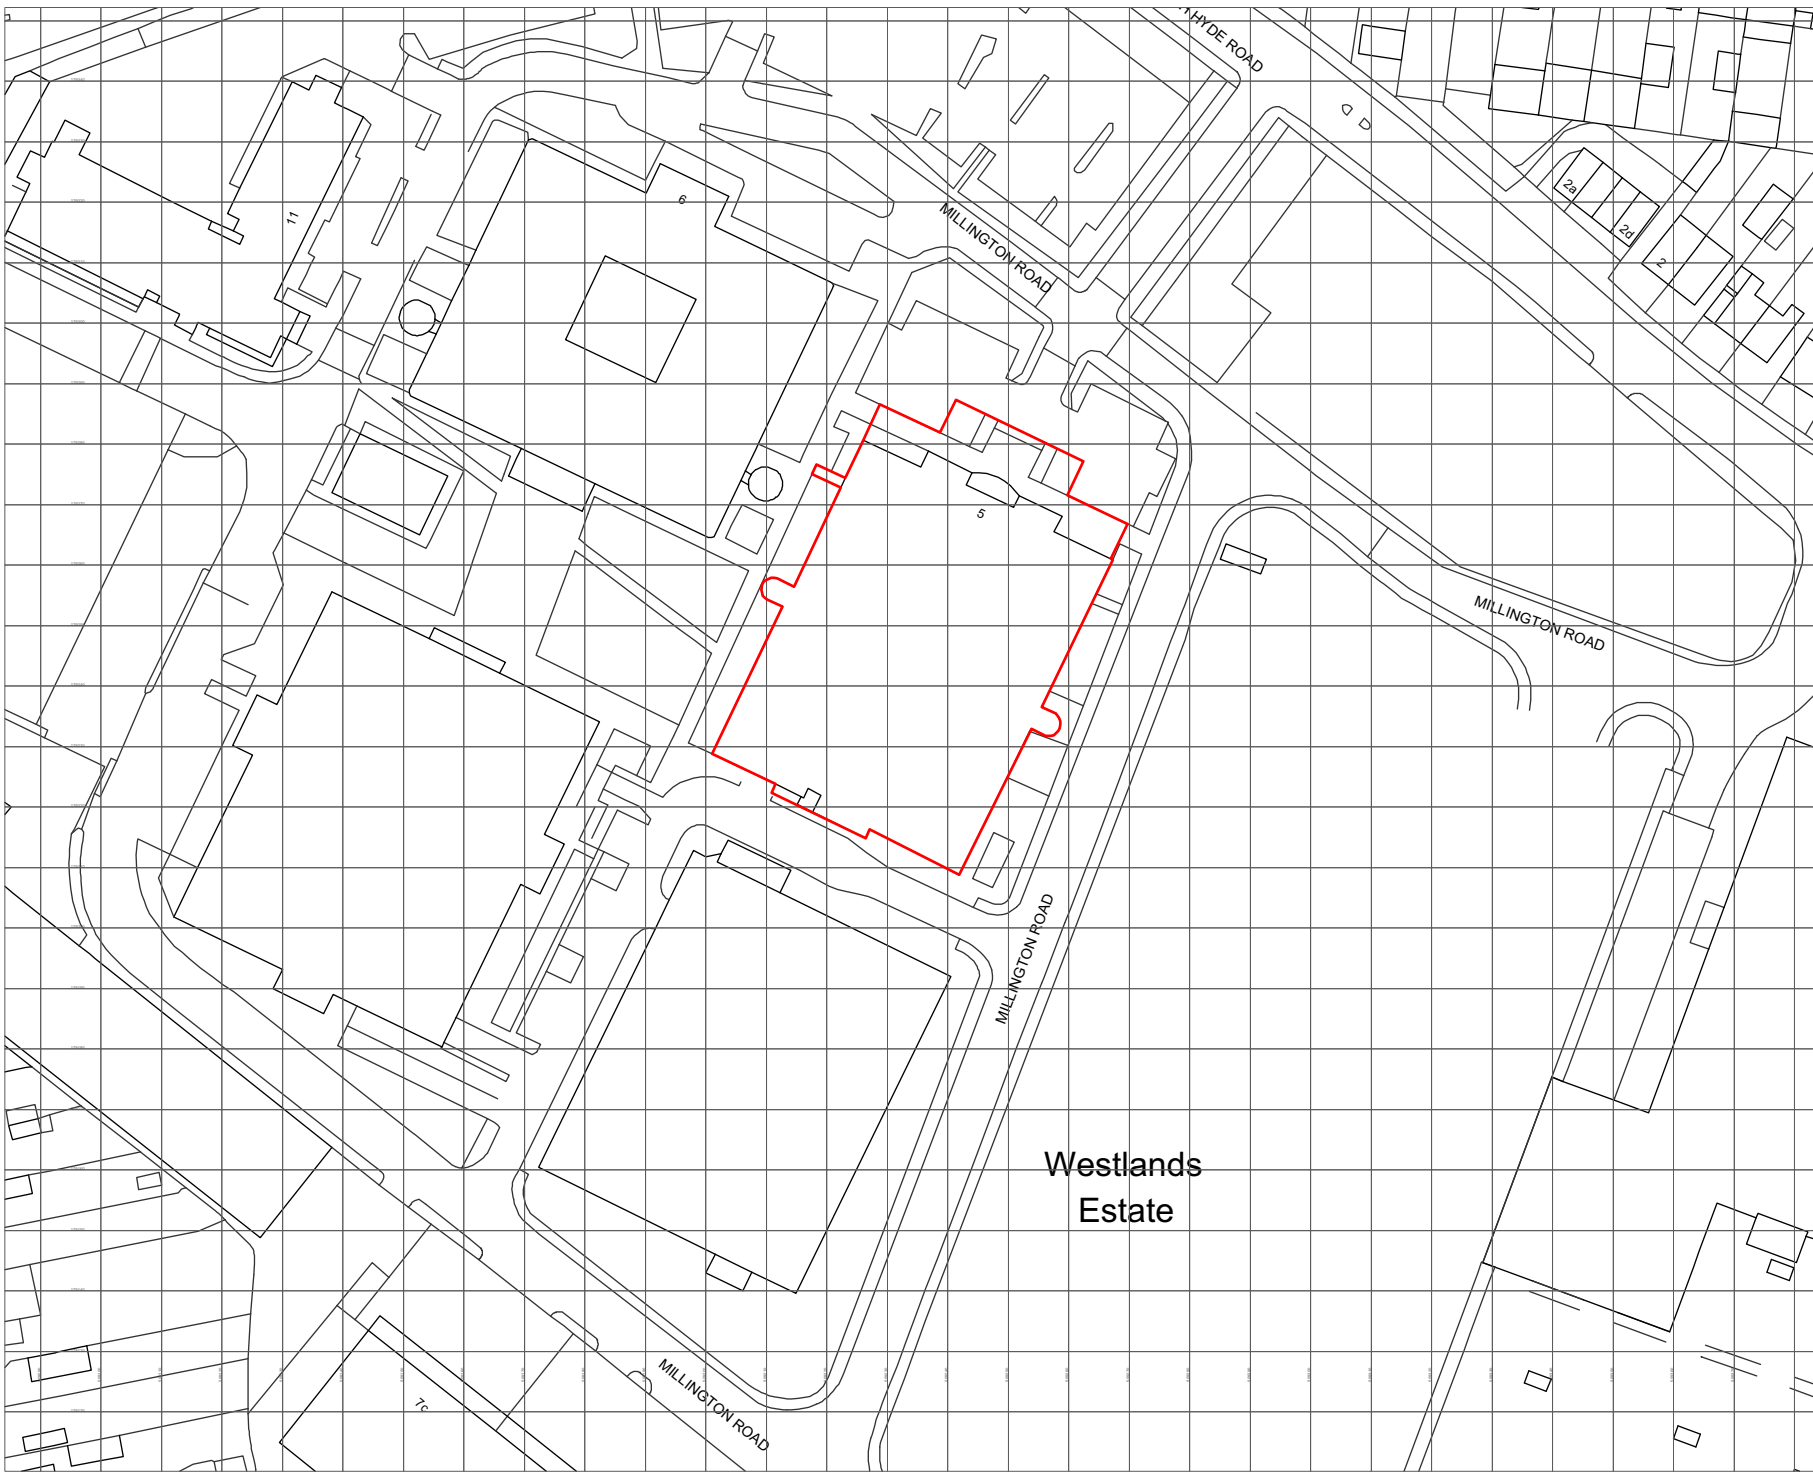

Ordnance Survey, (c) Crown Copyright 2017. All rights reserved. Licence number 100022432

01 Location Plan
1:1250 @ A1

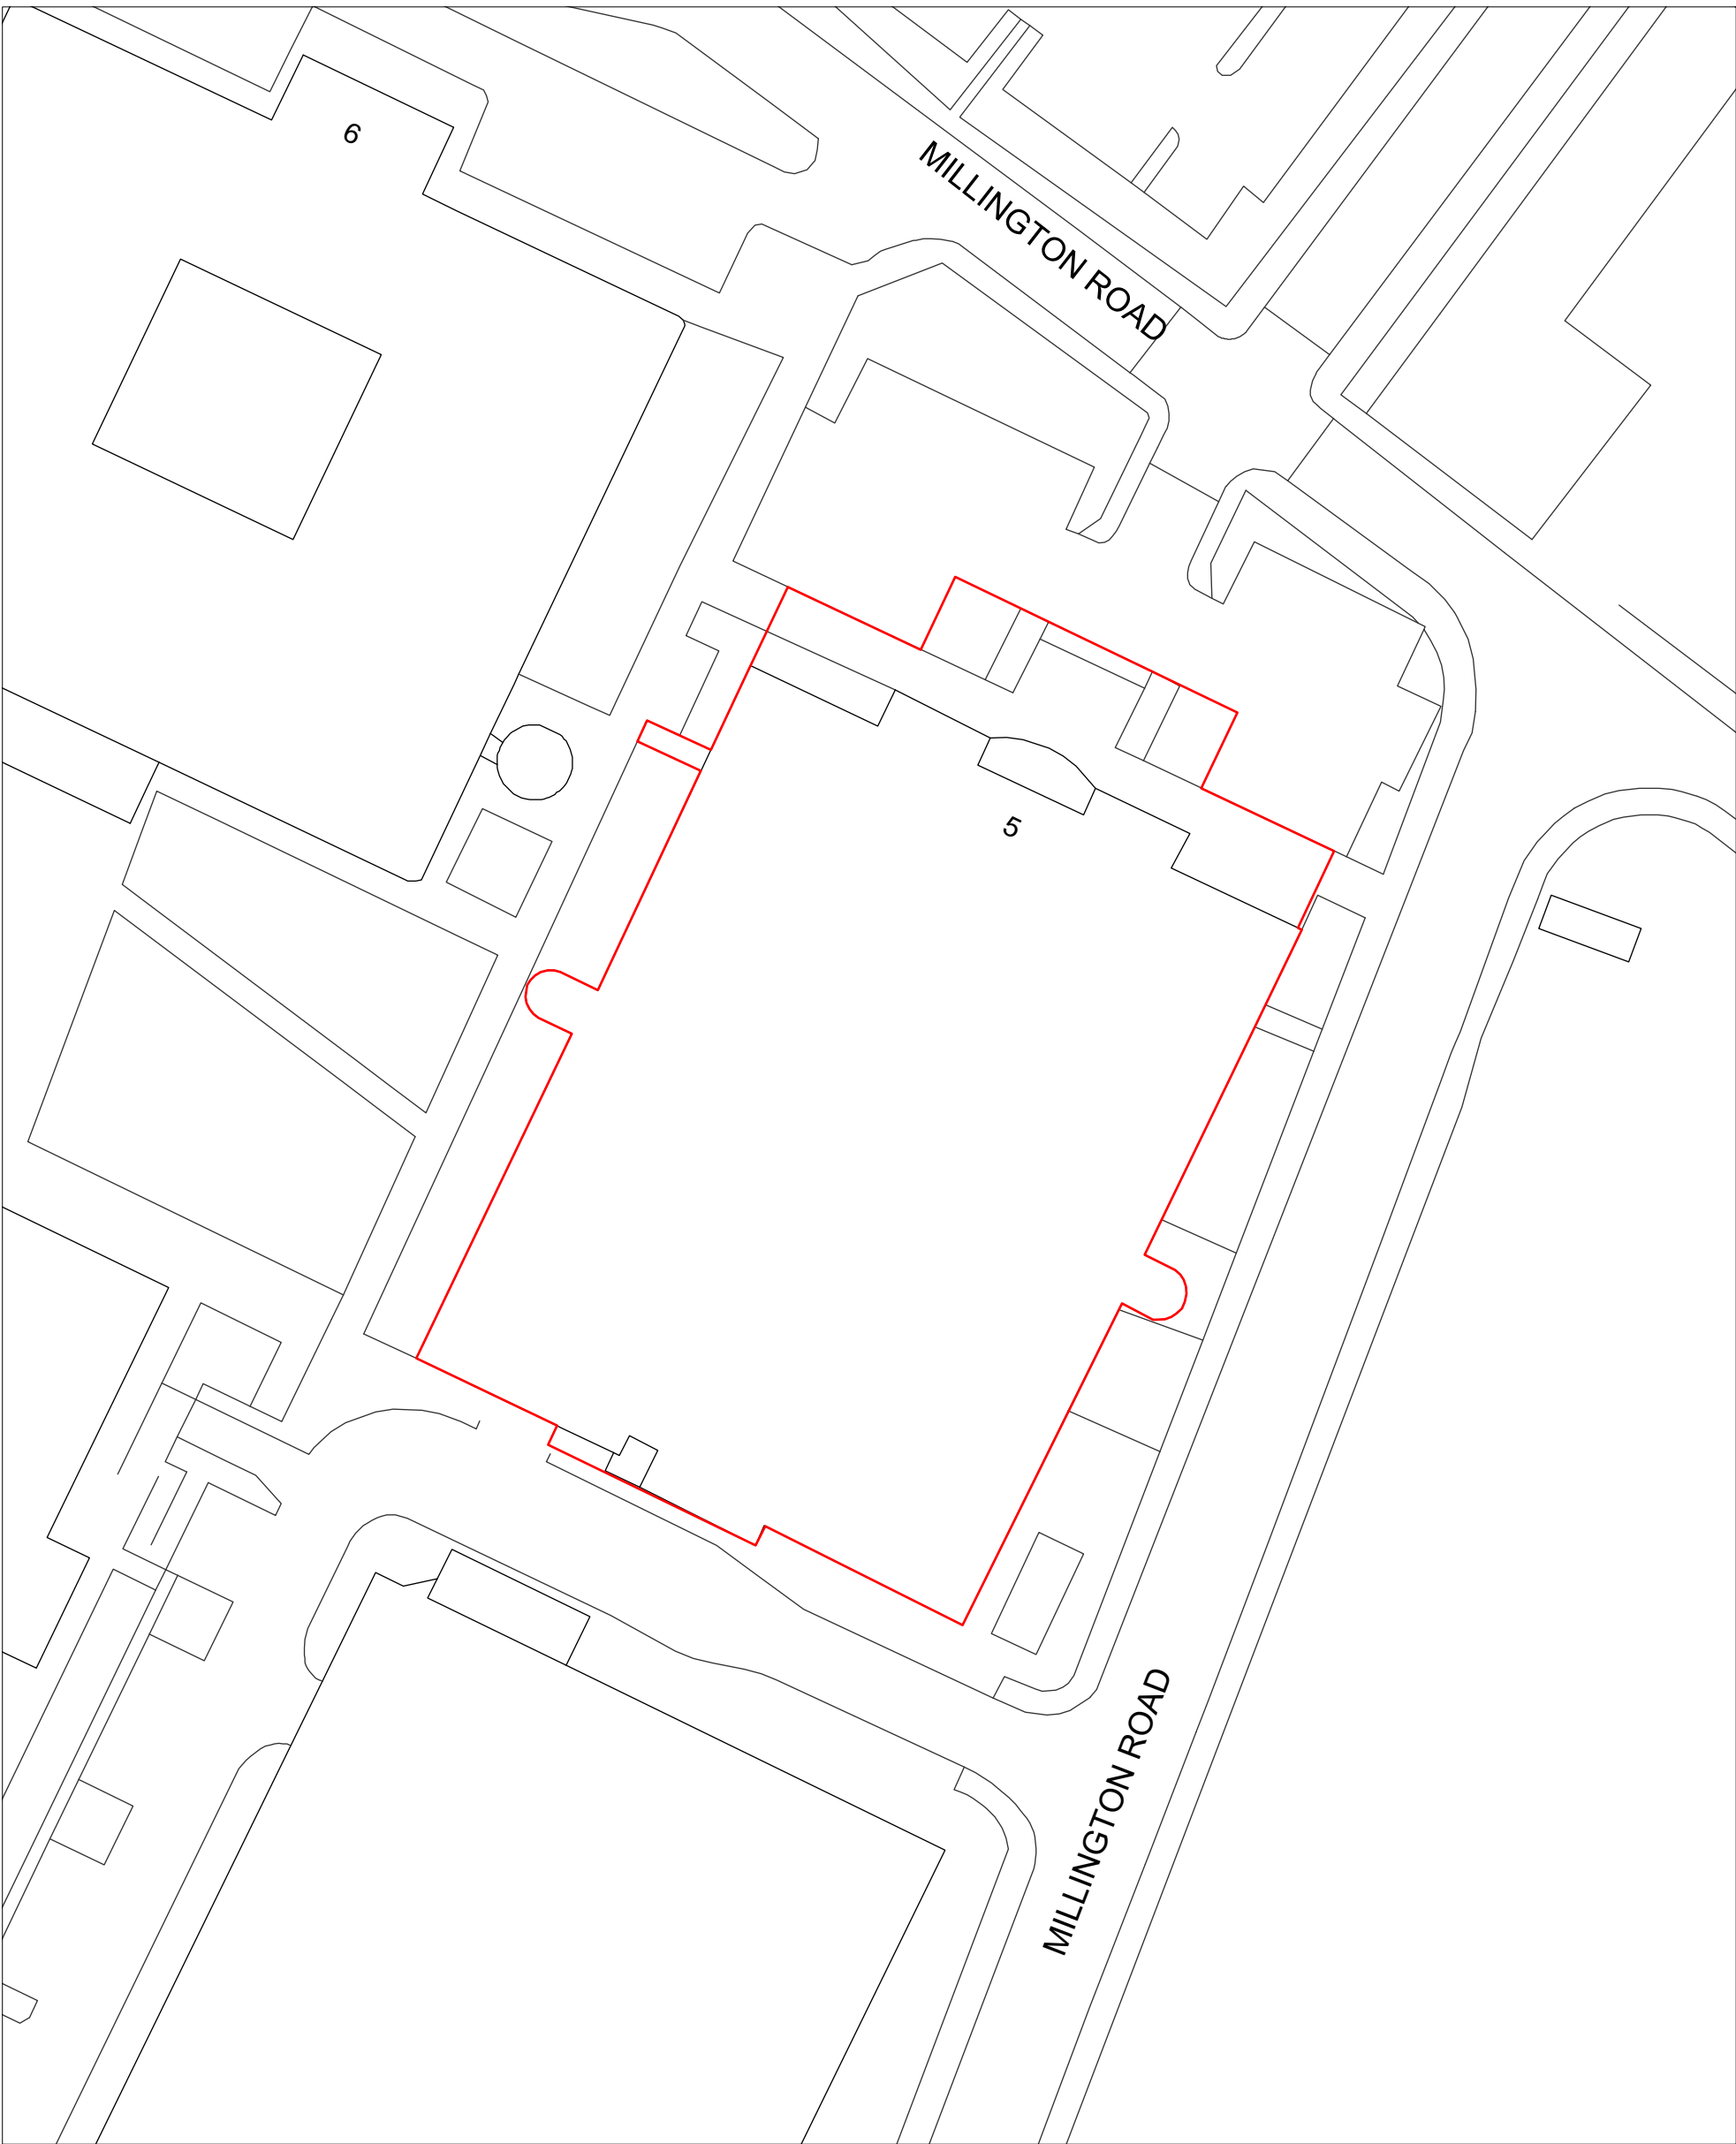

02 Site Plan
1:500 @ A1

All dimensions to be checked on site prior to commencement of any works, and/or preparation of any shop drawings.
Sizes of and dimensions to any structural or services elements are indicative only. See structural and service engineers drawings for actual sizes / dimensions.
This drawing to be read in conjunction with all other Architect's drawings, specifications and other Consultants' information.
All proprietary systems shown on this drawing are to be installed strictly in accordance with the Manufacturers/Suppliers recommended details.
Any discrepancies between information shown on this drawing and any other contract information or manufacturers/suppliers recommendations is to be brought to the attention of the Architect.

PL1	15/02/18	Issued for planning	
Revision	Date	Amendment	
halebrown architects			
-Hale Brown Architects Ltd. Unit 2.01, Chester House, Kennington Park, 1-3 Brixton Road, SW9 6DE T: 020 3735 7442 E: mail@halebrown.com W: www.halebrown.com			
Client Ref			
Project Hyde Park, Hayes			Job Ref. 280
Title Site Location Plan			
Drwg. no. 280 (SP) 01			Rev. PL1
Date February 2018	Scale VARSA1	Drawn AY	Check MH
Status PLANNING			