


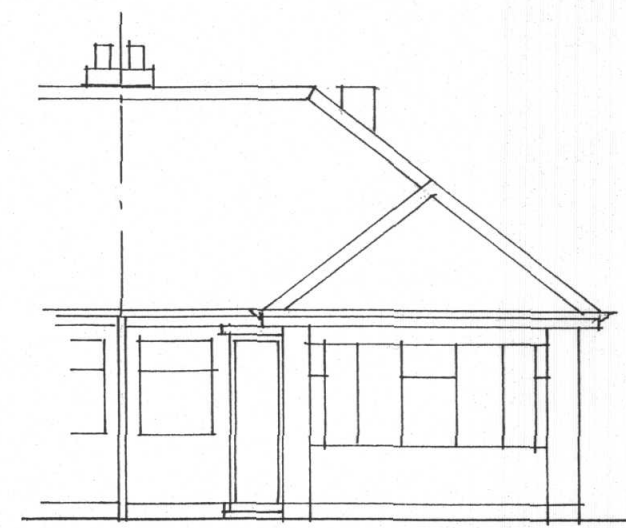
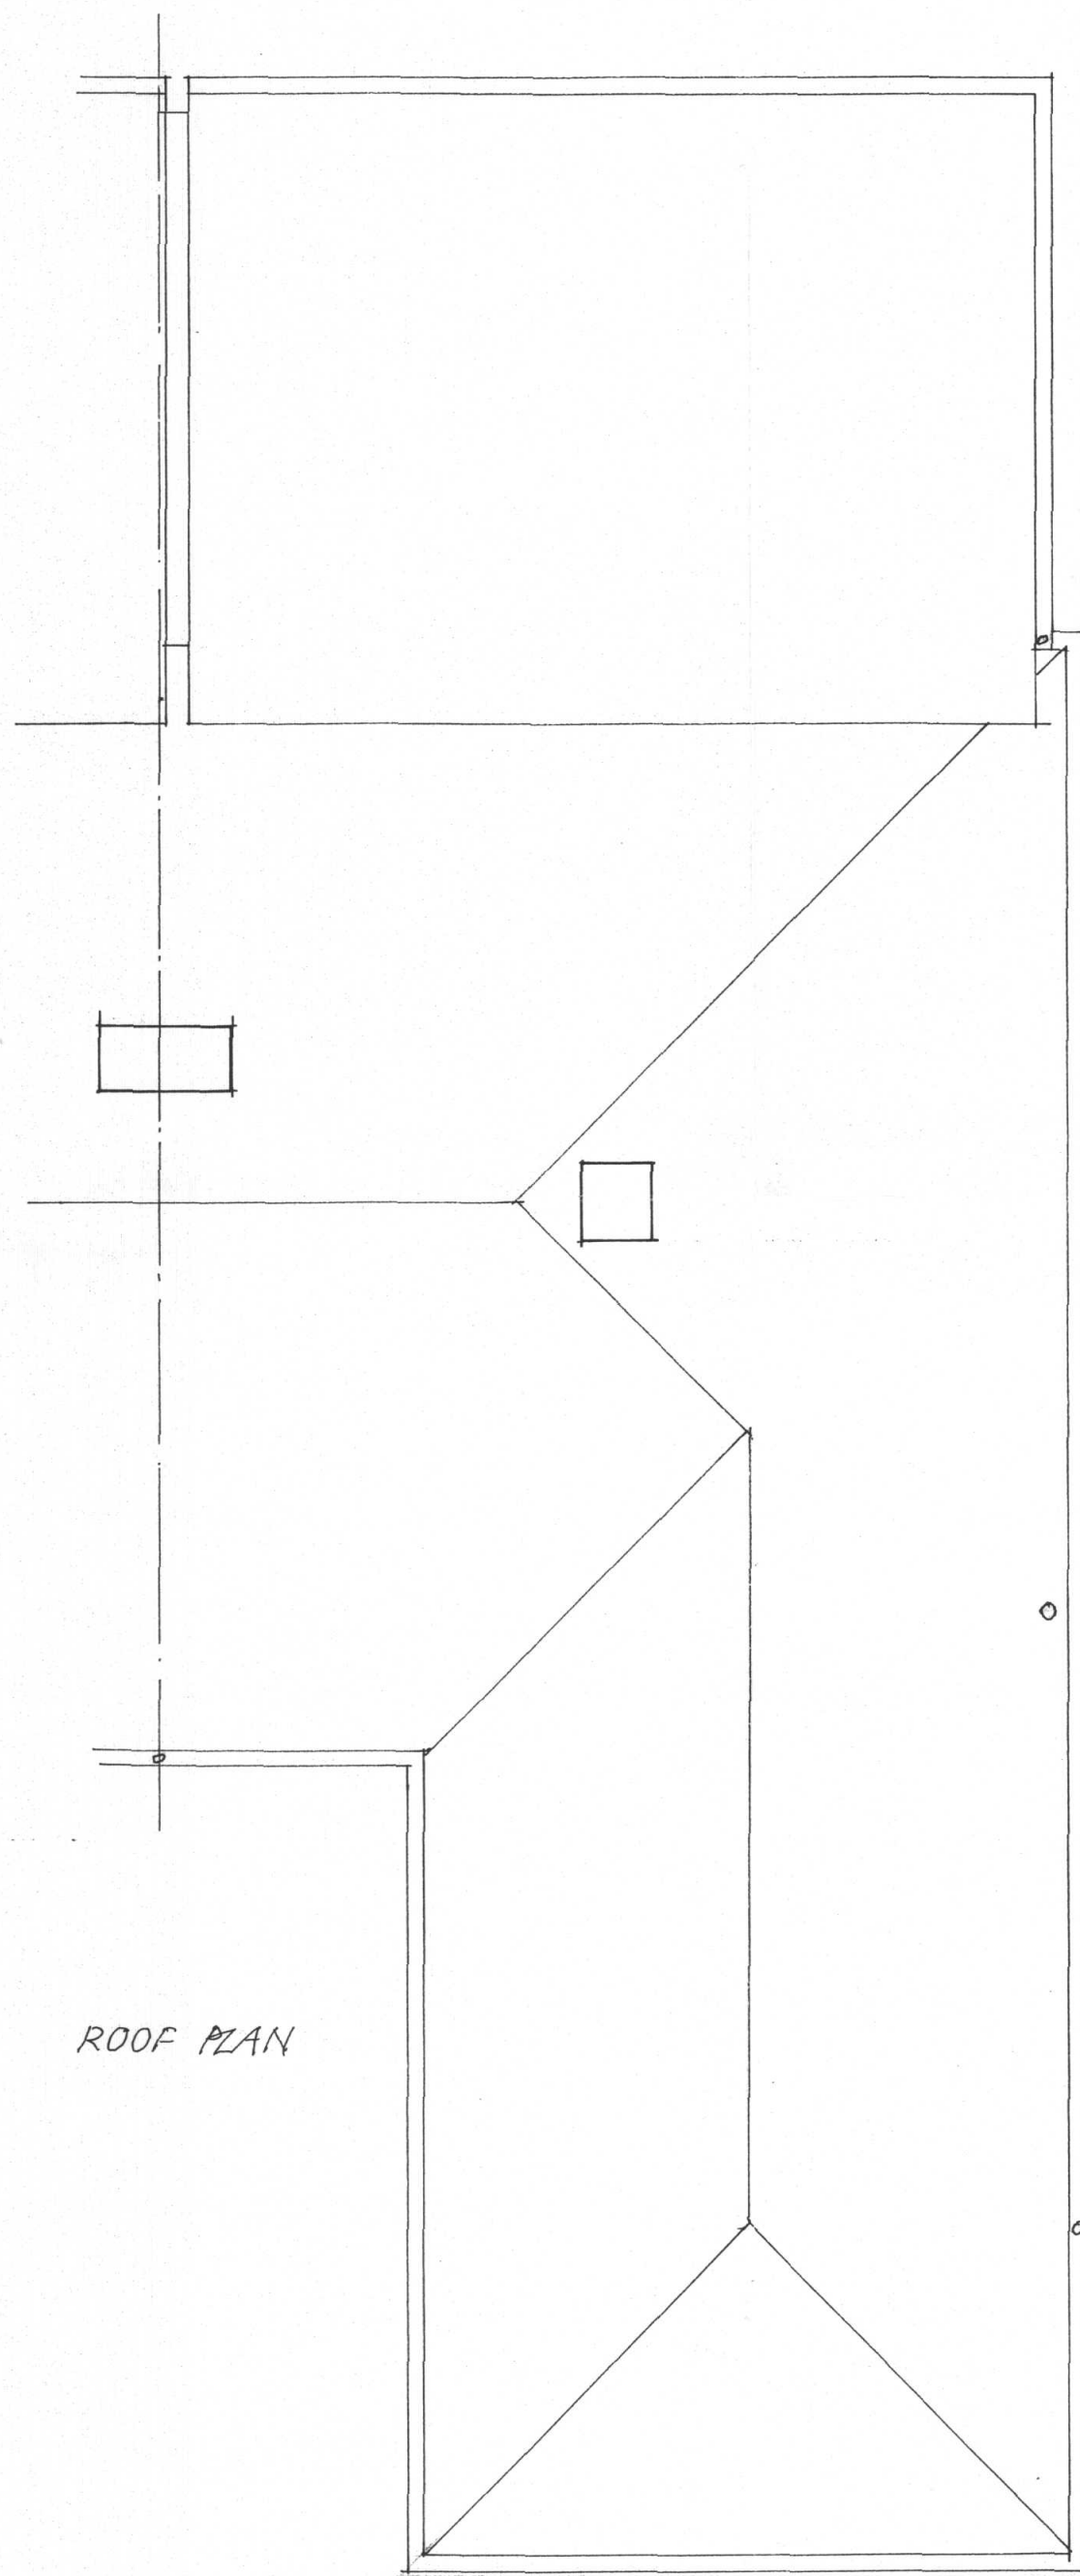


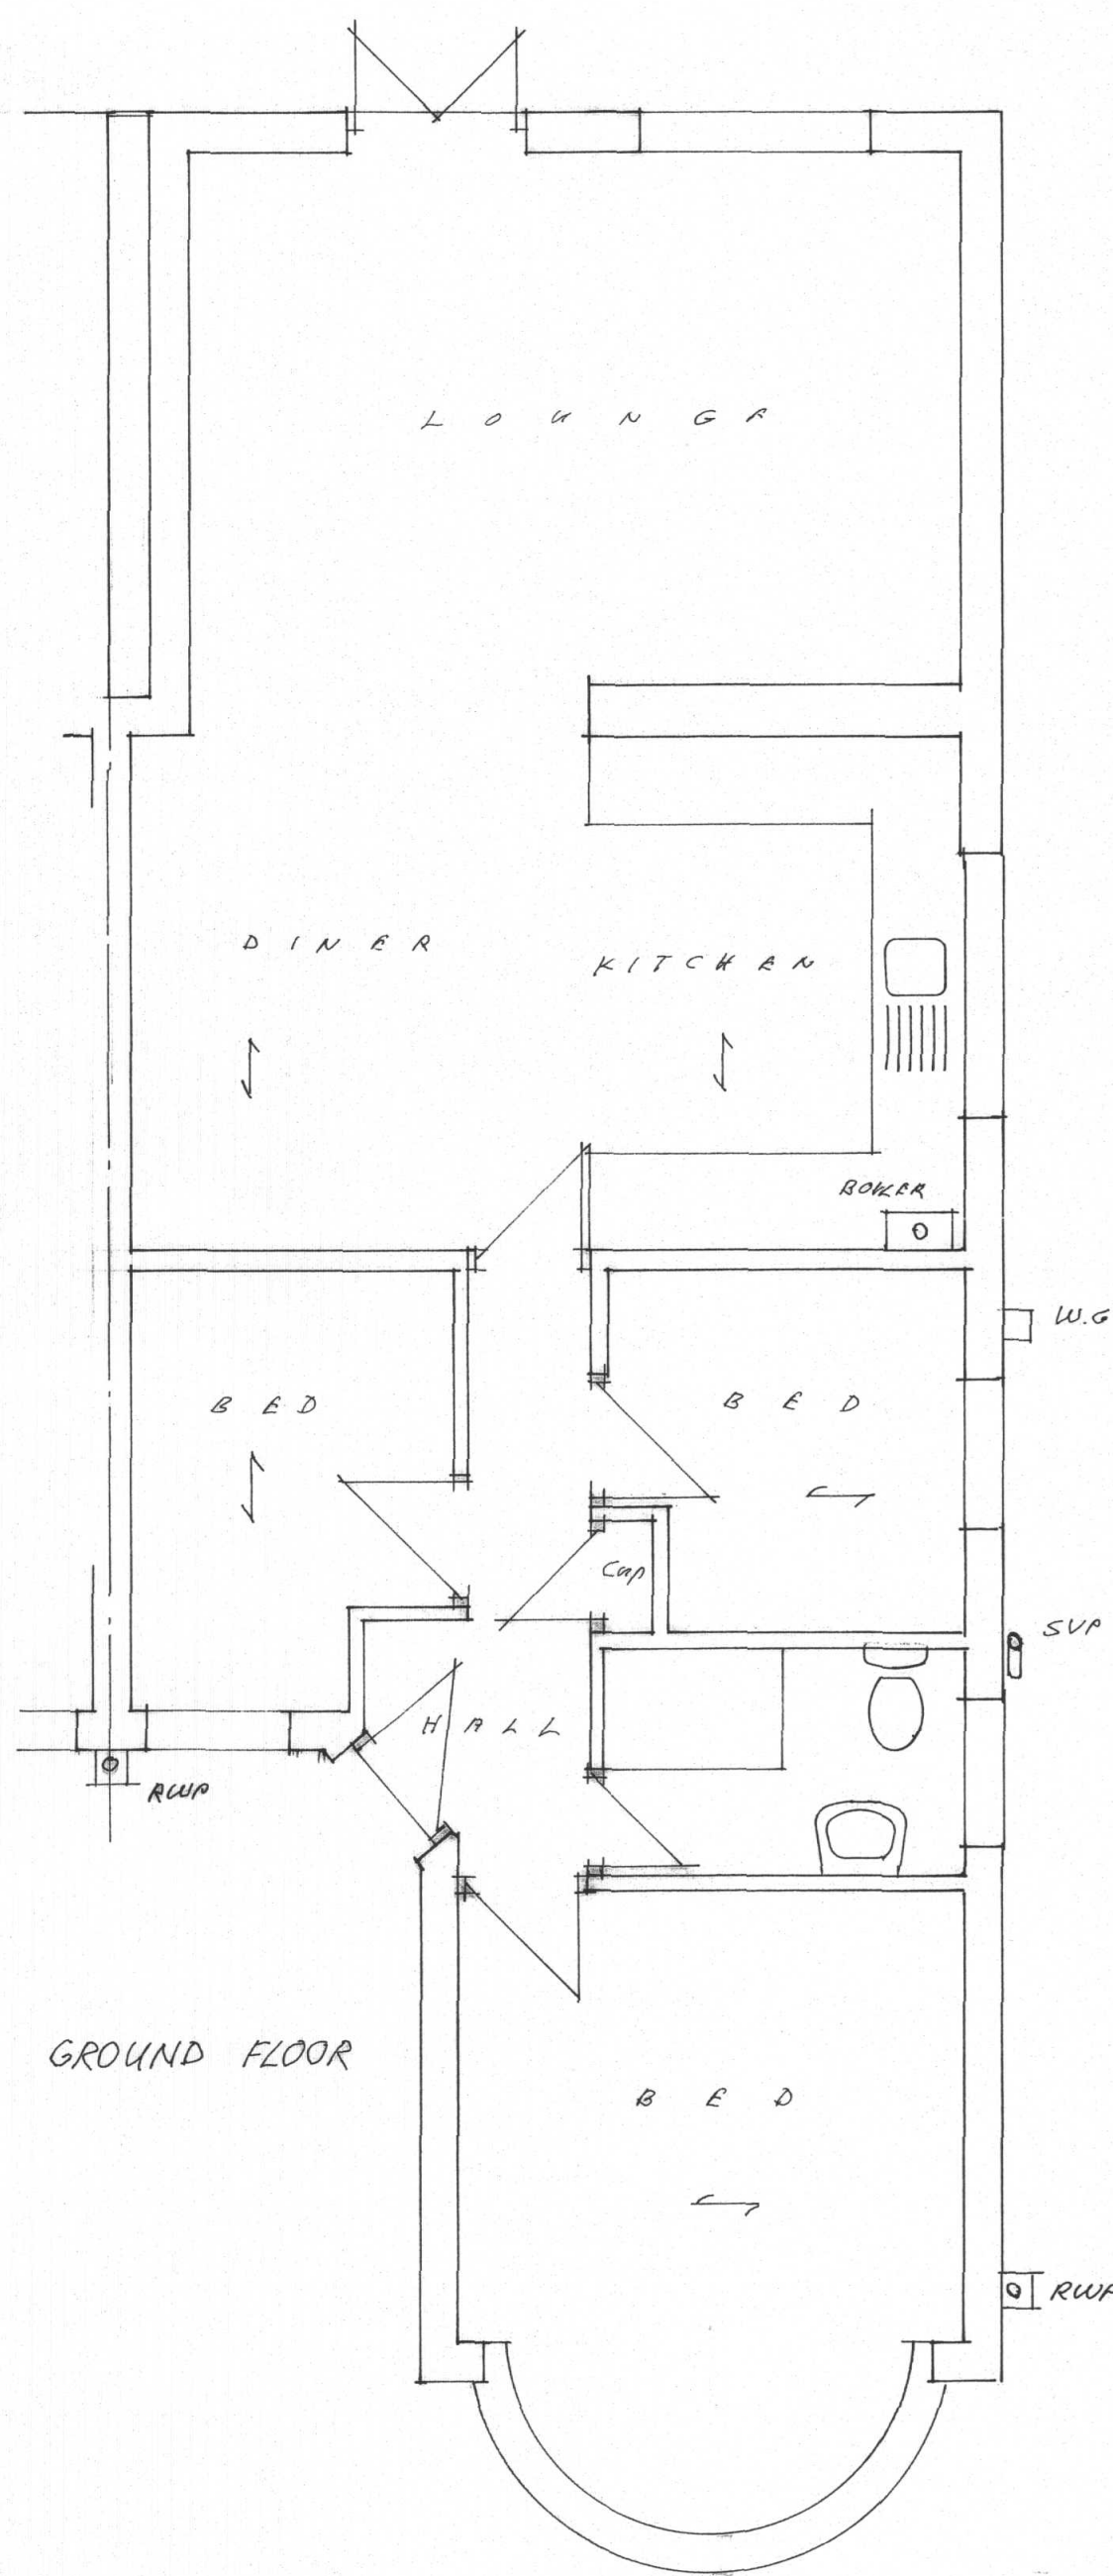


FRONT

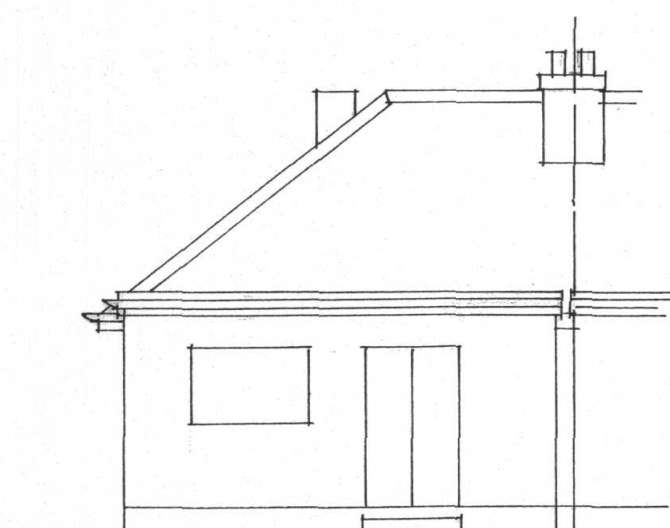


REAR

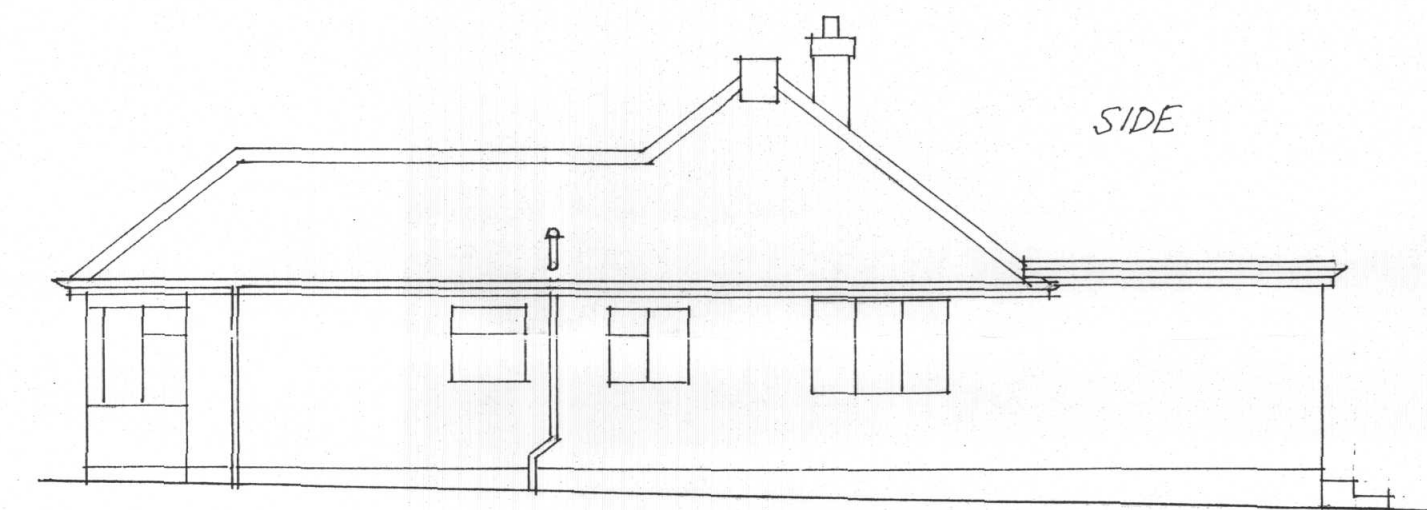

SIDE

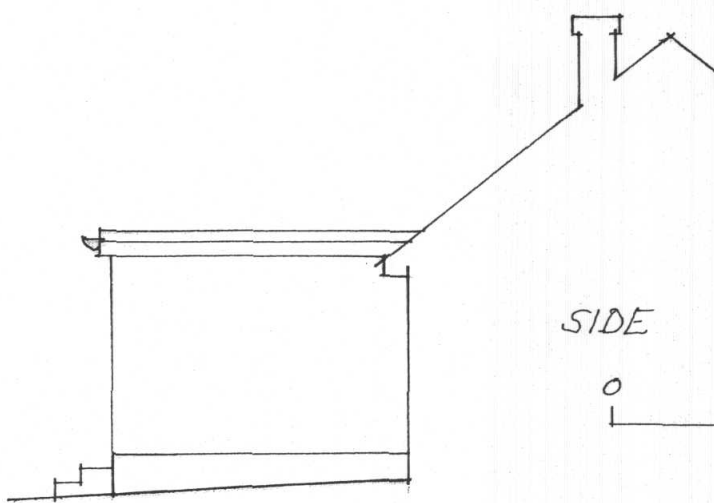

SIDE

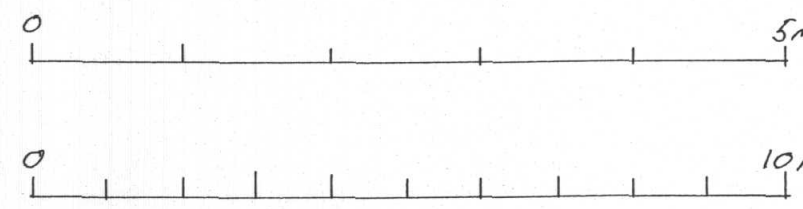

1:50

1:100

12



EXISTING PLANS & ELEVATIONS
AT, 20 BOLEYN DRIVE, EASTCOTE
FOR. MR. & MRS. C. BAKER 17/CB-1
SCALES 1:50, 1:100 DATE 9/3/17
A. FURTHER DETAILS ADDED 17/3/17