

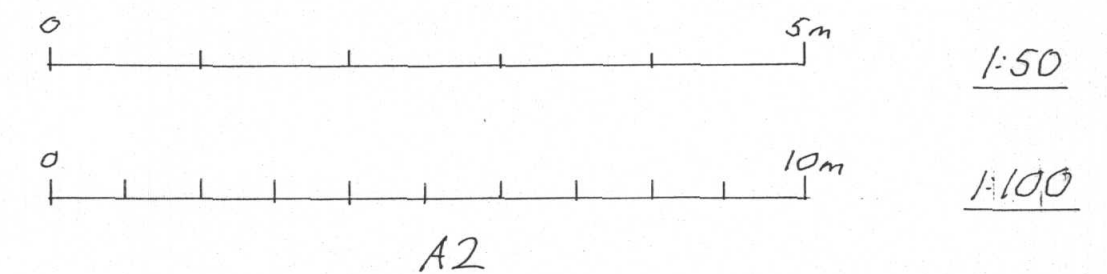
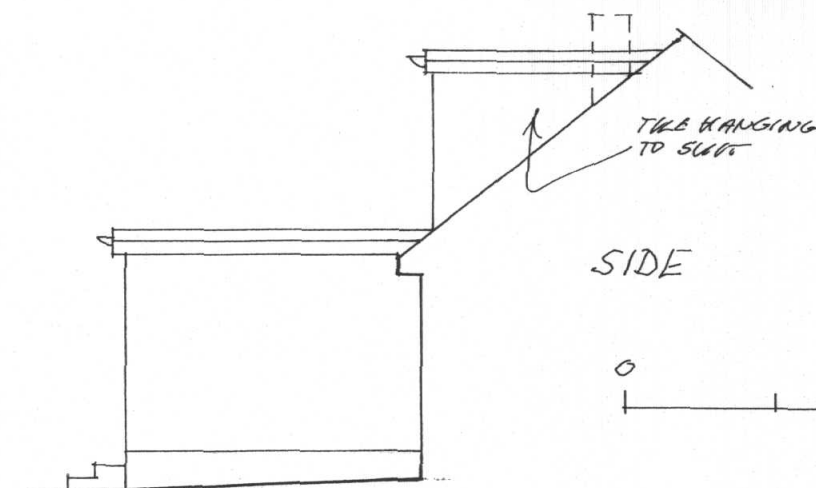
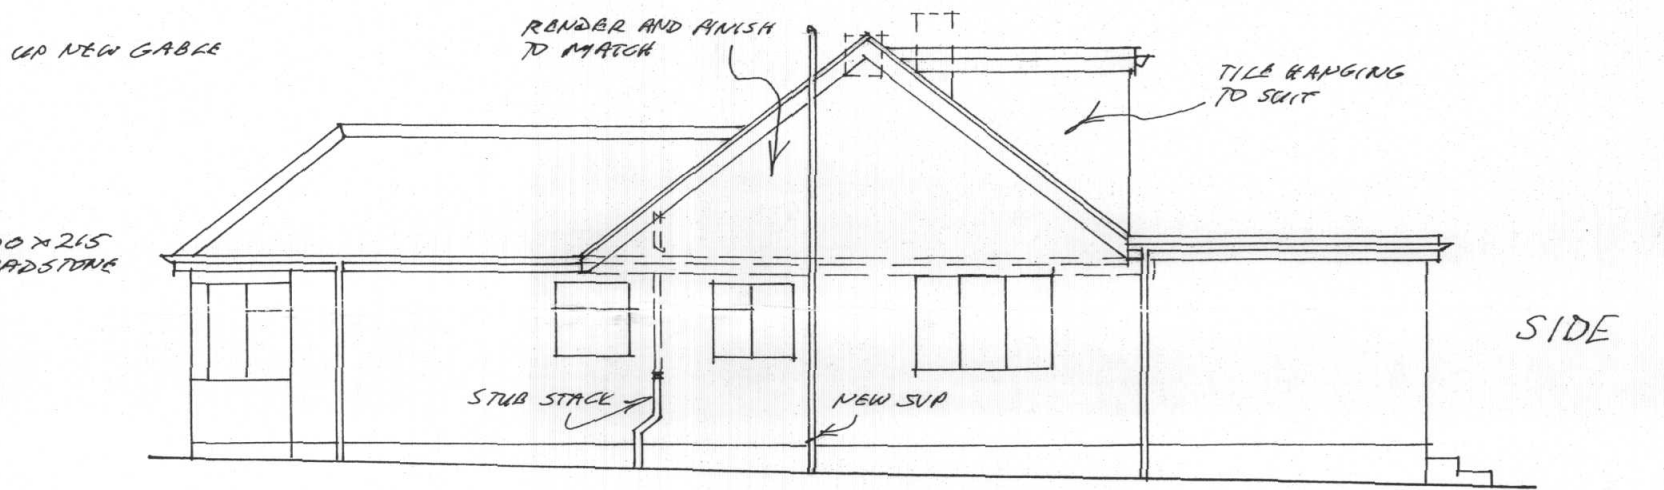
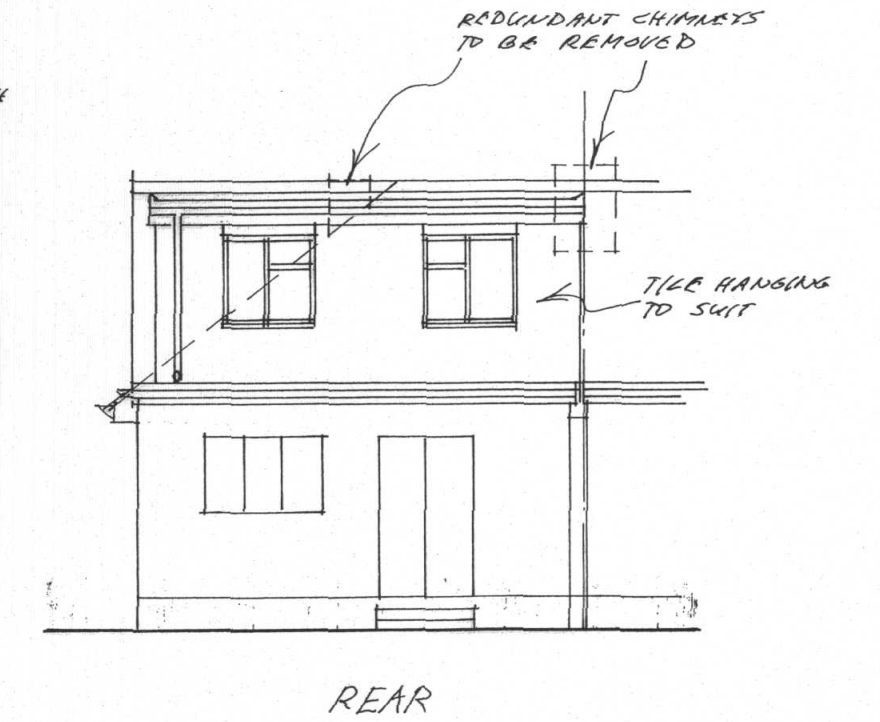


† NEW RWP TO DISCHARGE INTO NEW 1.5m³
SOAKAWAY MIN. 5m FROM BUILDING

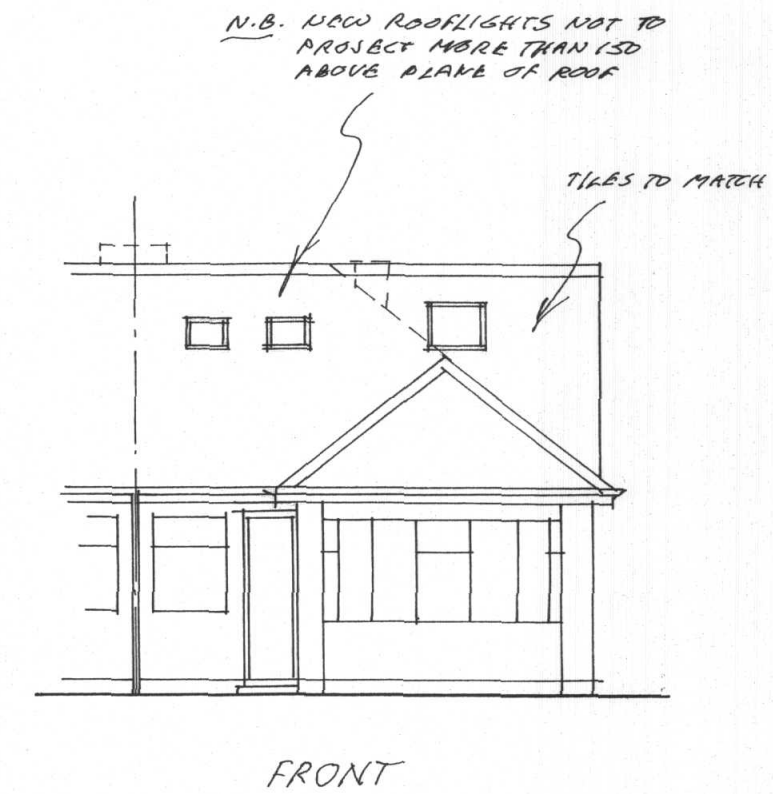

PROPOSED PLANS & ELEVATIONS
AT, 20 BOLEYN DRIVE, EASTCOTE
FOR, MR. & MRS. C. BAKER 17/CB-2
SCALES 1:50, 1:100 DATE 17/3/17

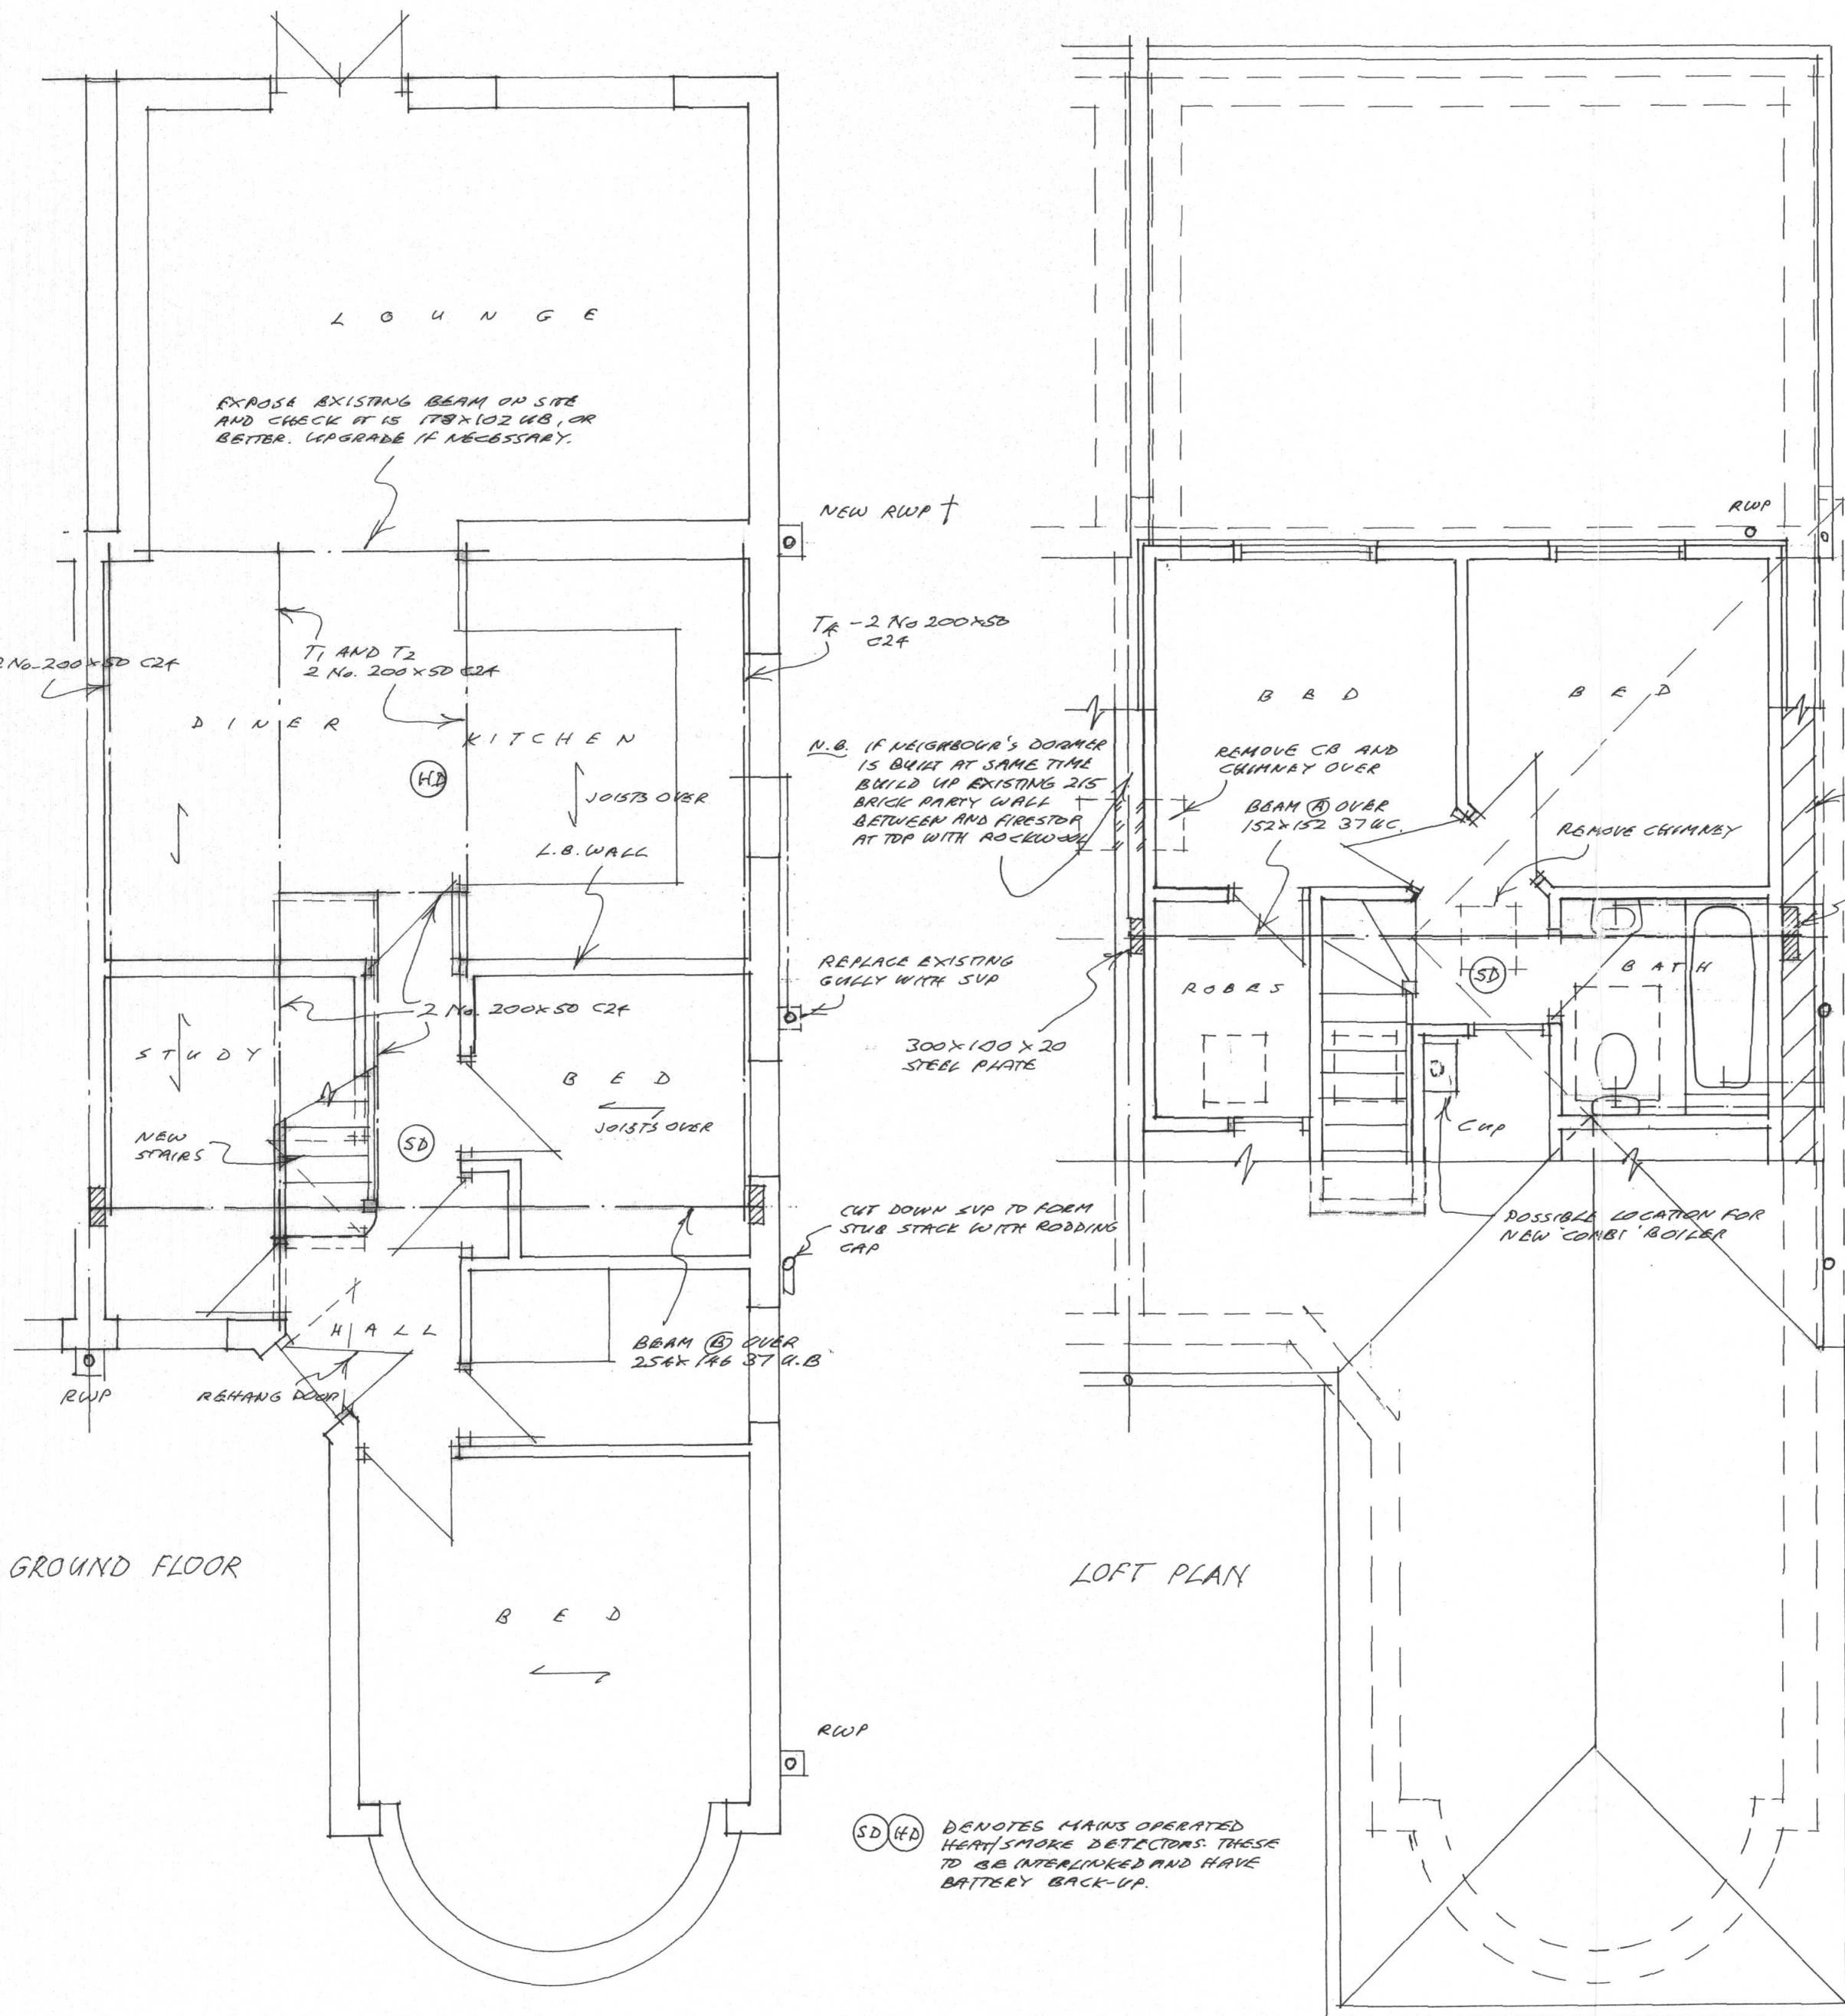