


09 MAR 2020

LICHFIELD ROAD


FRONT
GARDEN

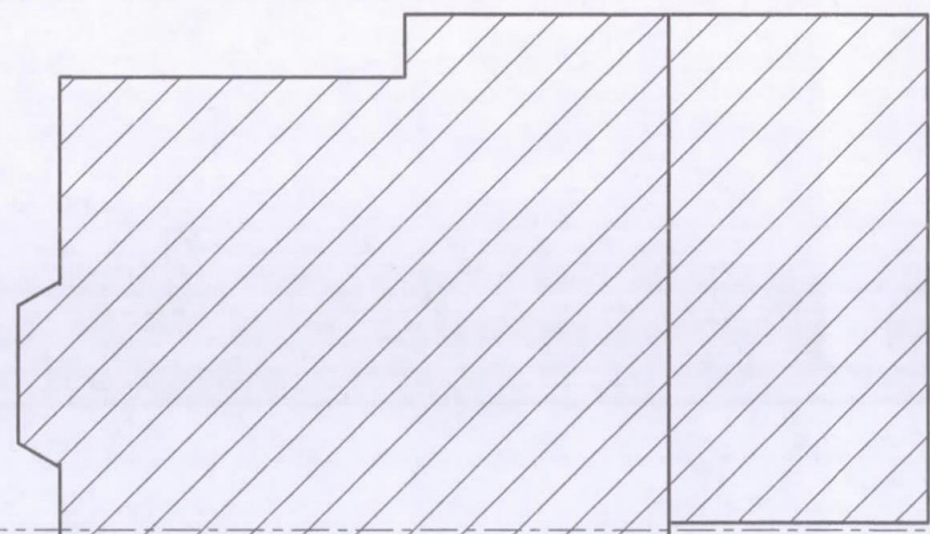

REAR GARDEN

BOUNDARY LINE

BOUNDARY LINE

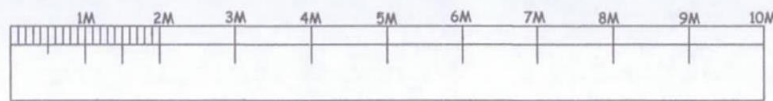

SCALE BAR

R.P.ARCHITECTURAL SERVICES
39A NORWICH ROAD
NORTHWOOD
MIDDLESEX
HA6 1ND
Tel: 07753 659794

JOB TITLE:

20,LICHFIELD ROAD
NORTHWOOD
HA6 1LZ

DRAWING TITLE:

BLOCK PLAN

SCALE : 1:100

DATE:FEB/2020

DRAWN: RPA

DRG. NO.

RPA/20/LFR/200

REV.

REV

DATE

DESCRIPTION