


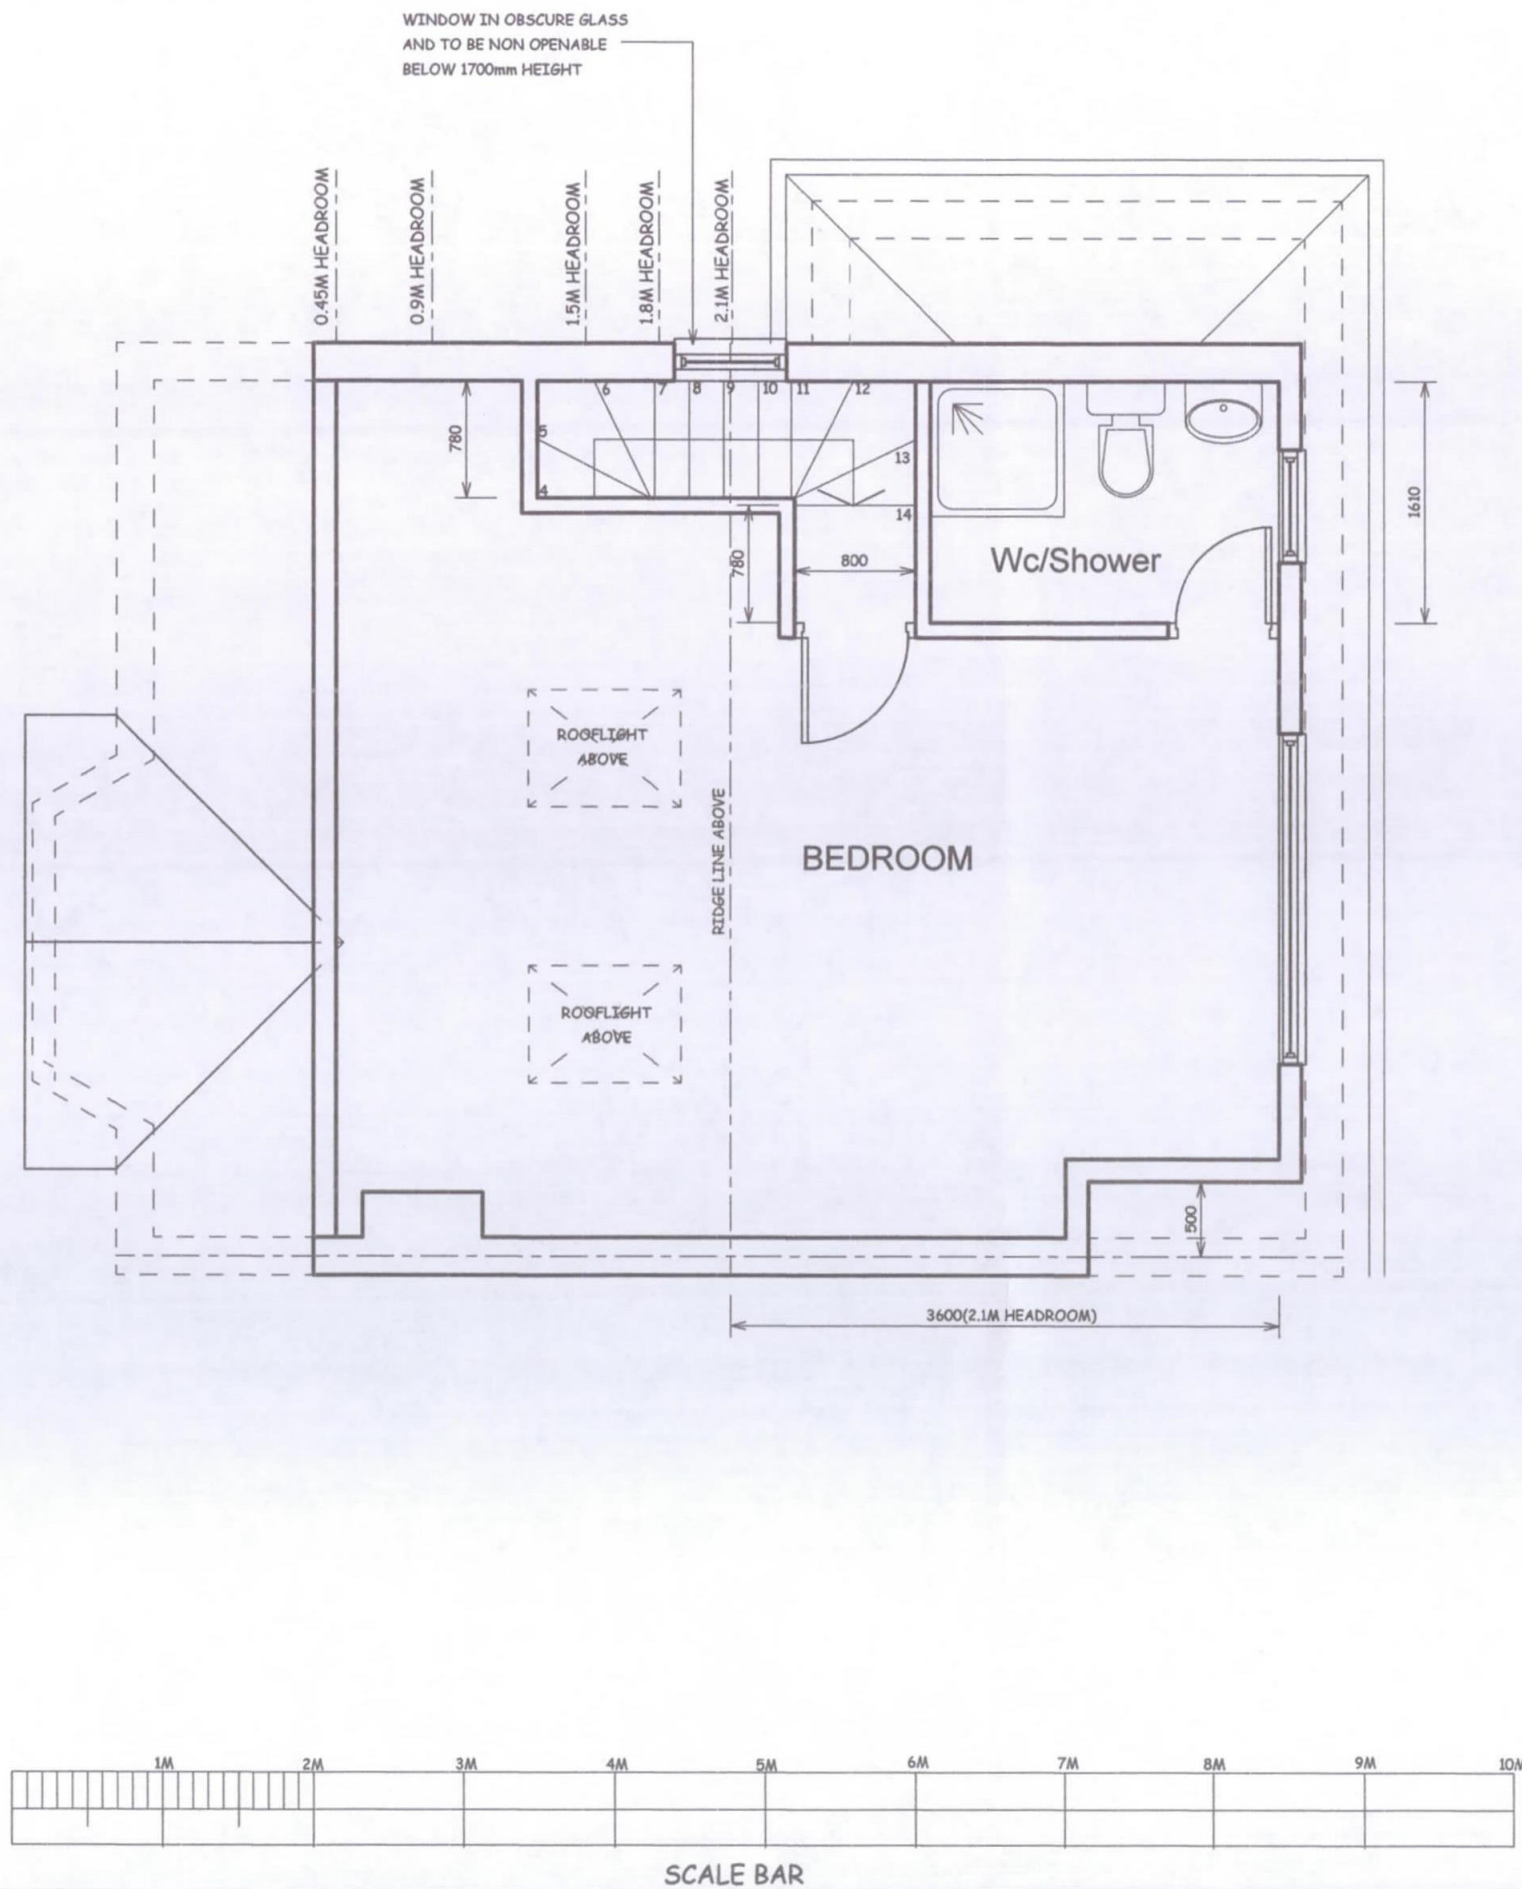

NOTES:
ALL HEADROOMS SHOWN ARE APPROXIMATE AND
TO BE CONFIRMED ON SITE

ALL DIMENSIONS MUST BE CHECKED ON SITE AND
NOT SCALED FROM THIS DRAWING

09 MAR 2020

A		
REV.	DATE	DESCRIPTION

COPYRIGHT

R.P.ARCHITECTURAL SERVICES
39A,NORWICH ROAD
NORTHWOOD
MIDDLESEX
HA6 1ND

Tel:07753 659794

CLIENT:

JOB TITLE:

20,LICHFIELD ROAD
NORTHWOOD
HA6 1LZ

DRAWING TITLE

PROPOSED LOFT LEVEL
FLOOR

SCALE: 1:50

DATE:FEB/2020

DRAWN: RPA

DRAWING. NO.	REV.
RPA/20/LFR/203	