PLANNING PORTAL REF/#
PP-12200565/14/07/23

(S-3/B)

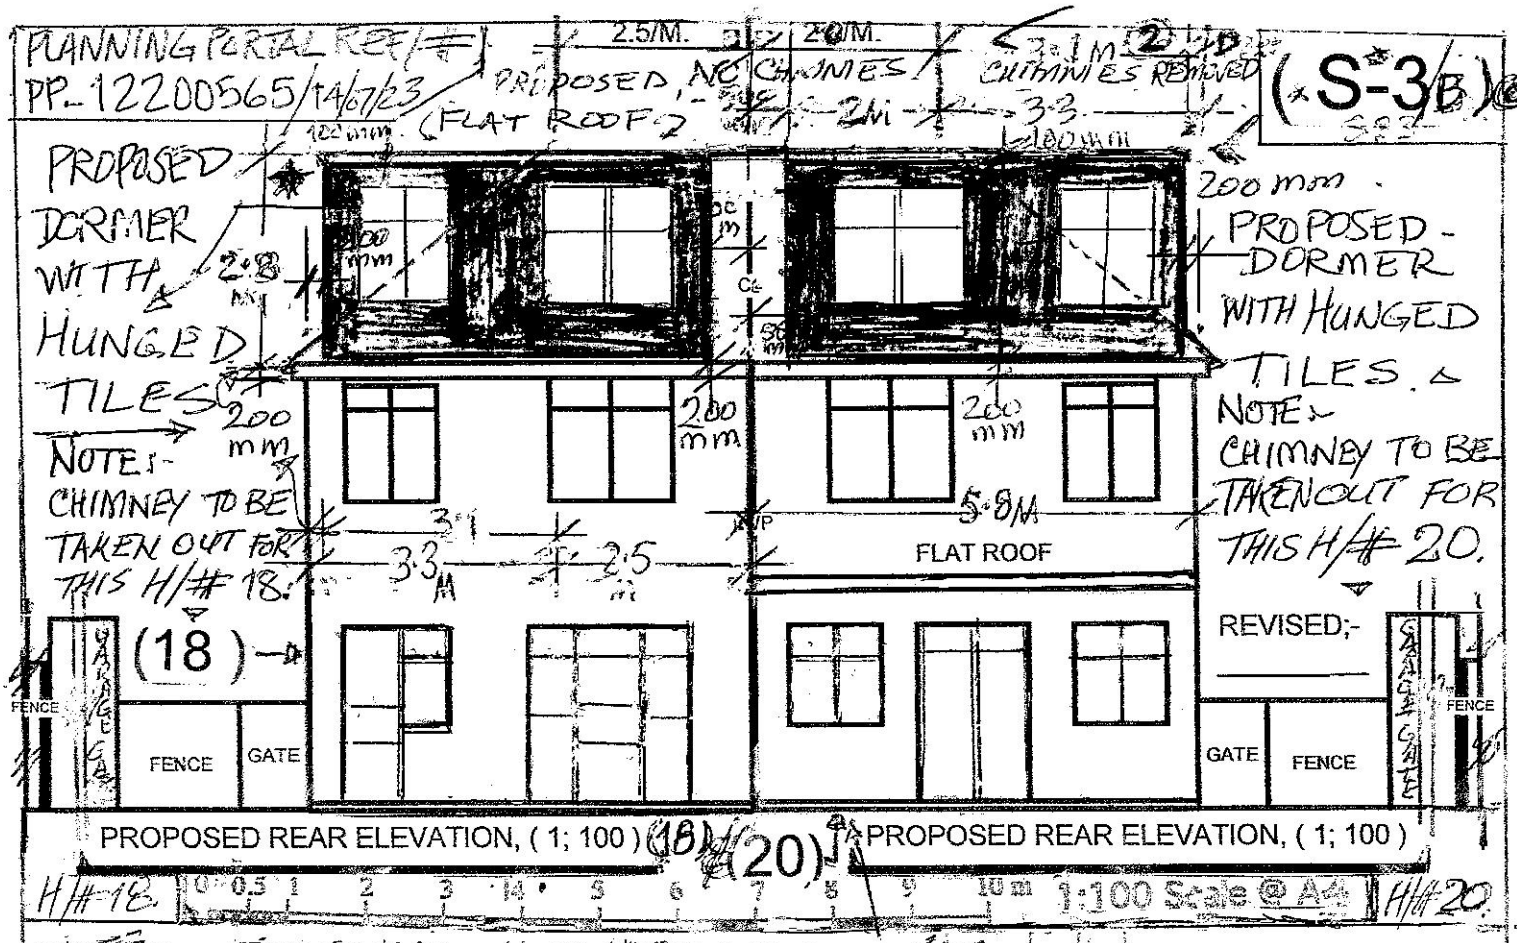

NOTE:- THIS IS FOR 8M HOUSE/# 20, ONLY.

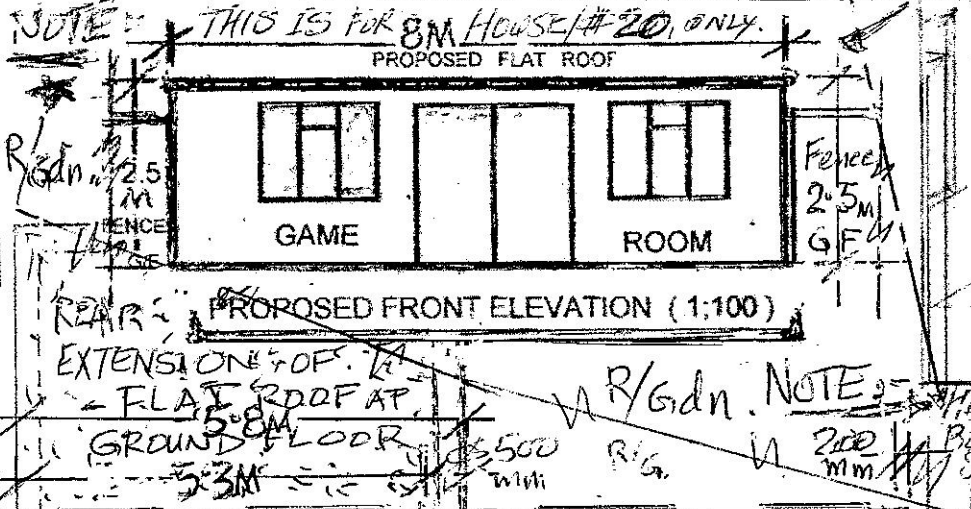

DRAW_IT
Architectural Technician/Consultant
Mr.Money Qadri
Agent
DOVECOTE BARN
Herts.
SG4 7DZ.
Mobile: 07949 035 715
draw_it@hotmail.com

REAR EXTENSION OF FLAT ROOF AT GROUND FLOOR 5.8M 5.3M 500 mm R/G. R/Gdn. NOTE:- HIP TO GABLE EXTENSIONS ON BOTH PROPERTIES & DORMERS SHOWN PROPOSED REAR ELEVATION.

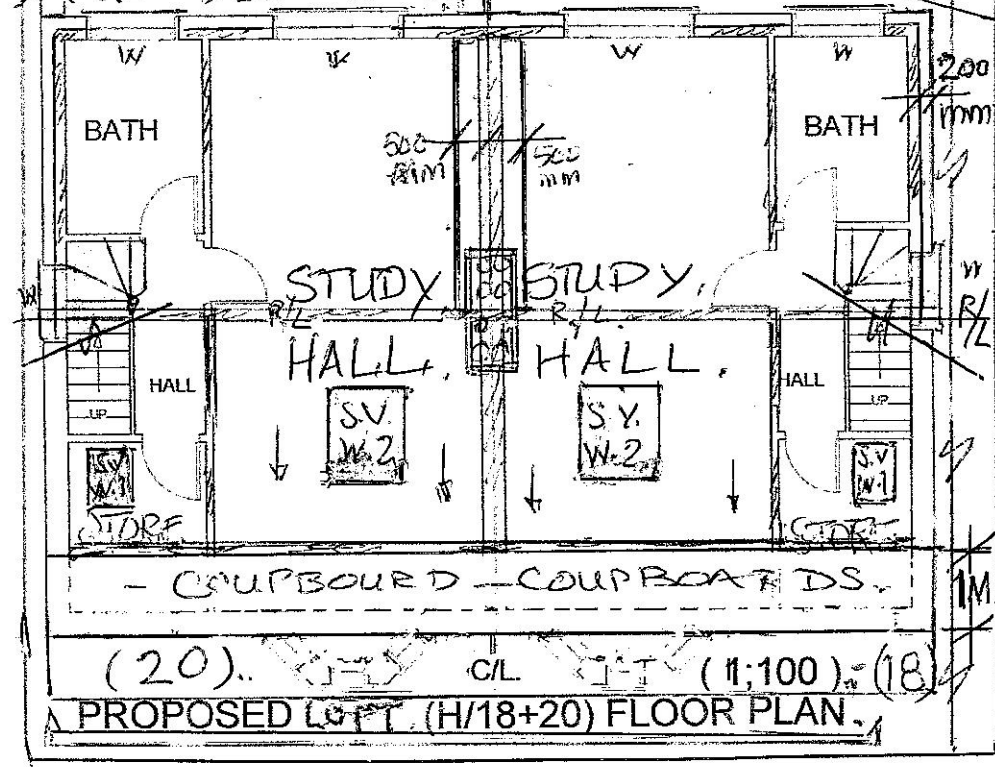

OWNER;- MR. SUTY BHARRICH. 18/20, WILMER CLOSE, HAYES MIDDX;- LONDON. UB4 8ET.	
SHEET/#, (S-3/B OF, S-7/B.	
SCALE AS SHOWN	
DATE;- 29/05/2023.	
PROPOSAL;- LOFT CONVERSION & OUT BUILDING AS GYM/GAME ROOM. EXTENSION FOR BOTH/ ~~WC~~/STORE. HOUSES ADJOINING - (UPD.) PROPERTYIES AS AN ONE (CLIENT) OWNER - LDC (PROPOSED).	
DWG/#;- S/18+20/A-3.	
COUNCIL REF/# (14/07/23.) 67410/APP/2023/1632.	
SHEET/#- S-3/B & S-7/B.	REVISED BY. 24/07/23