


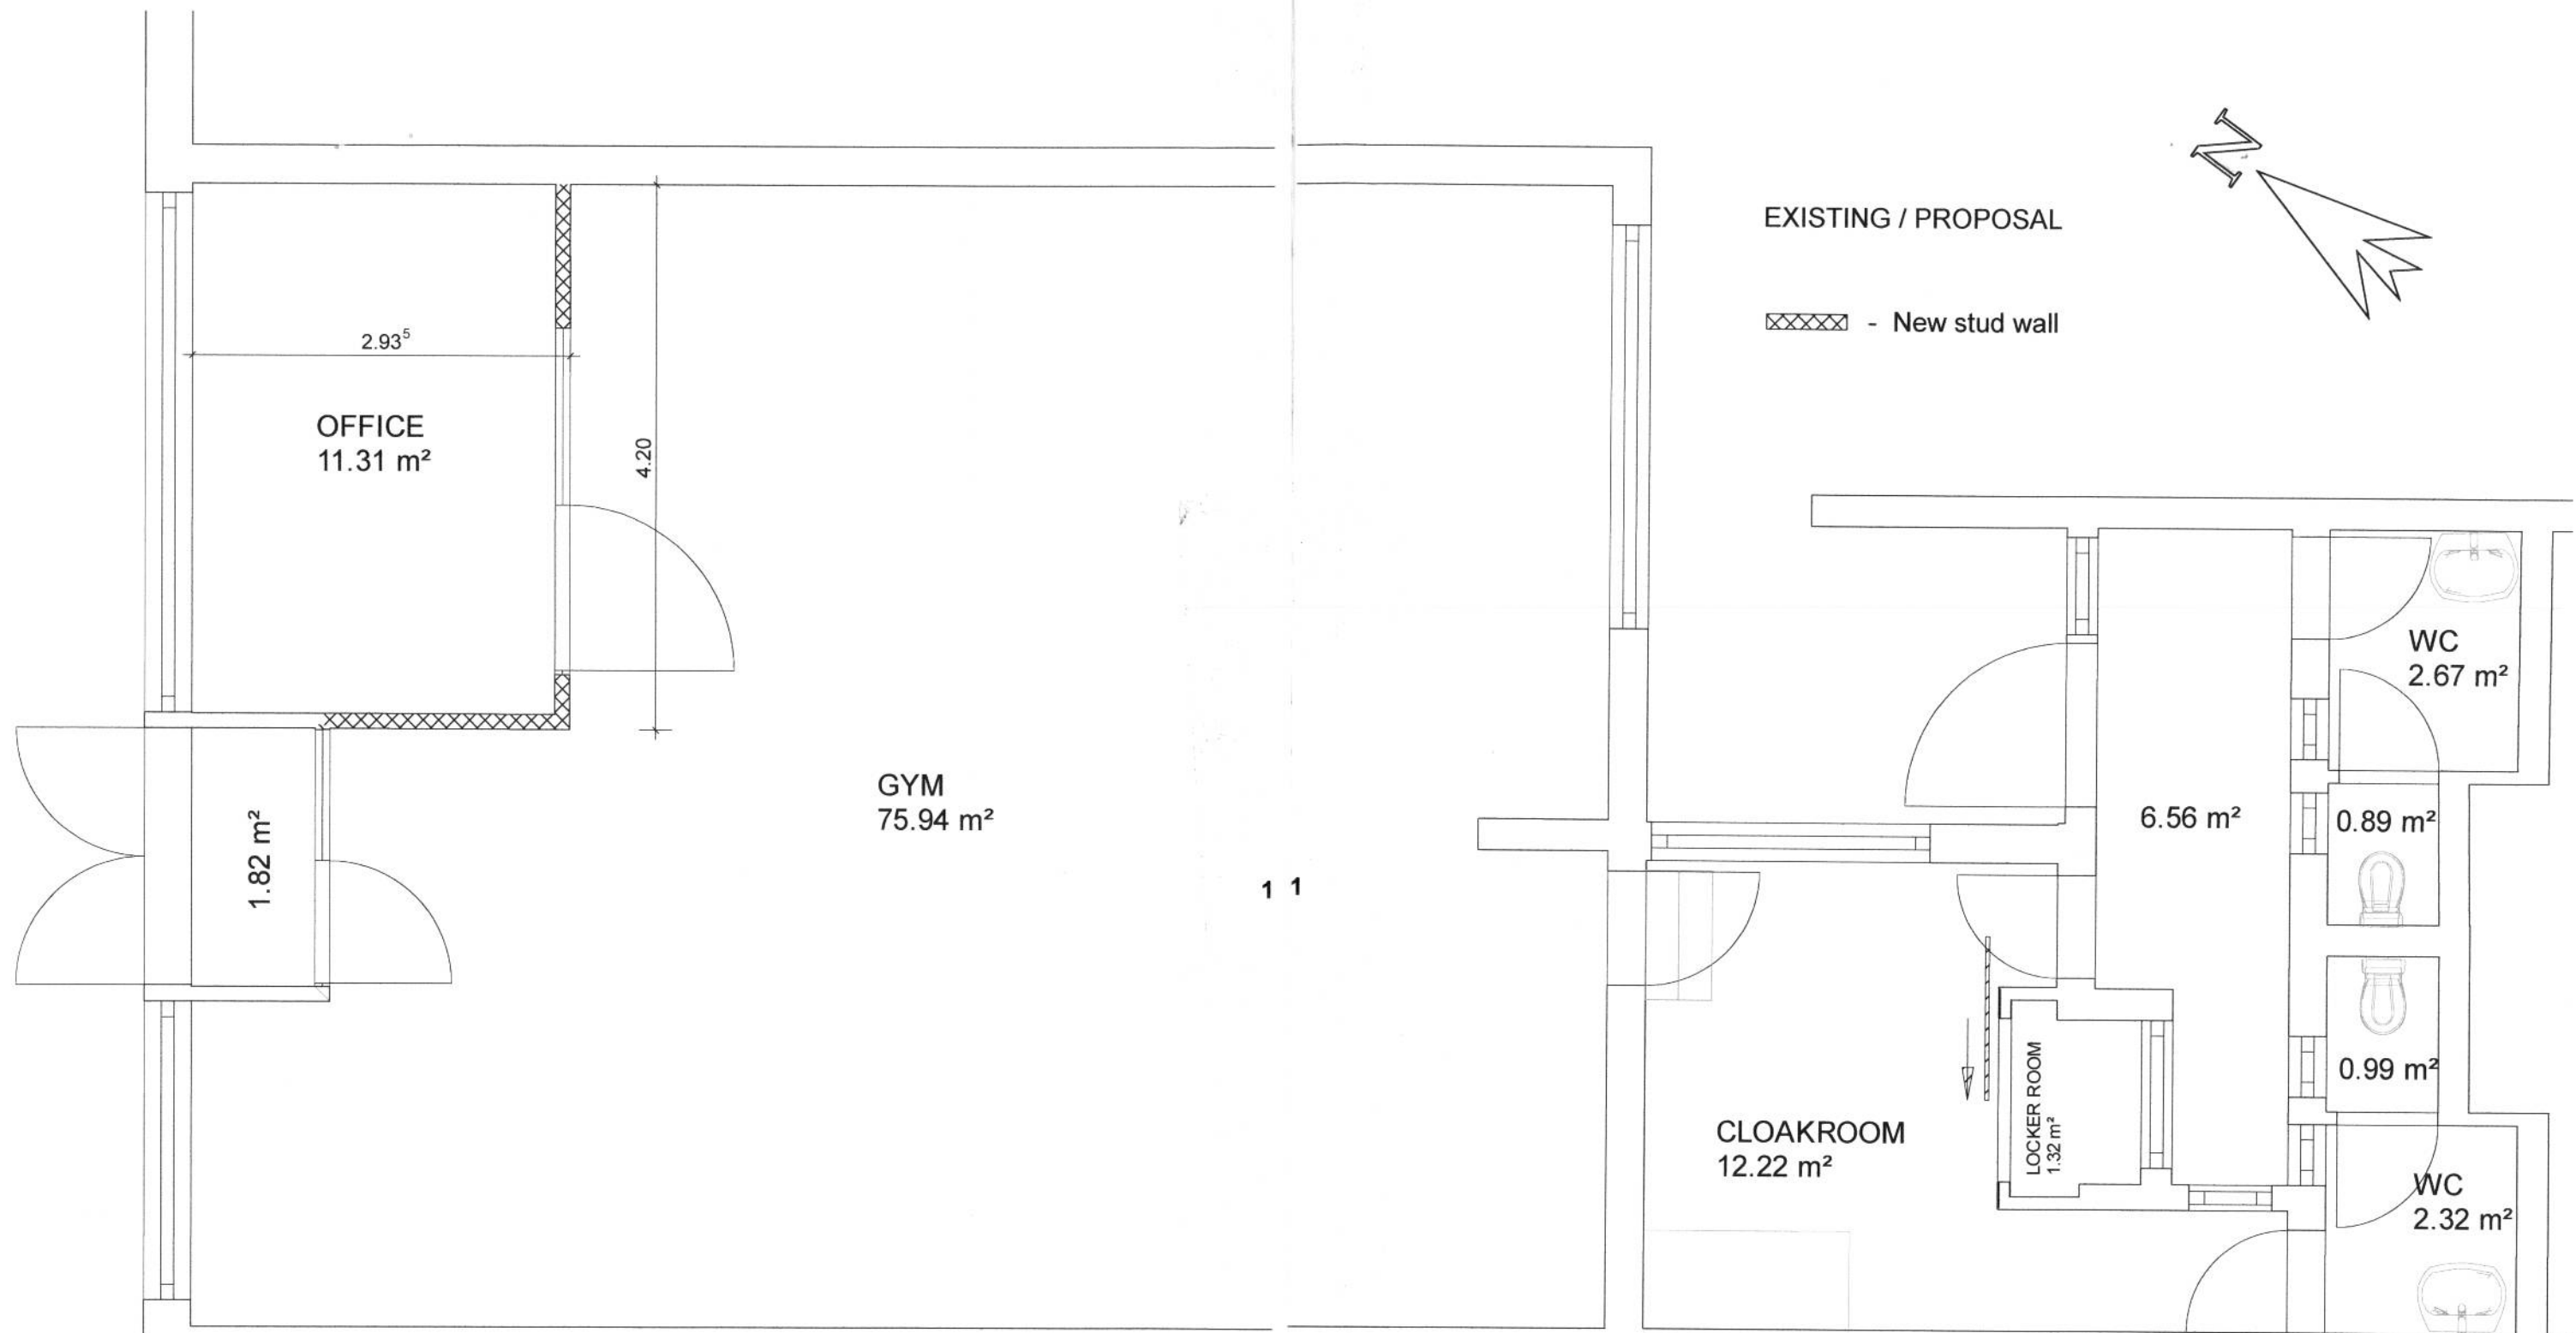

London Borough of Hillingdon
RECEIVED
23 APR 2013
Planning
Residents Services

Architekt: YAREK CONSTRUCTION 10 WINDMILL CORNER RG73RY MORTIMNER COMMON	
Bauherr: LISA COOLEY	Maßstab: 1 : 50
	Datum: 2015-04-21
Projekt:	gez.:
	geö.:
Erdgeschoß	Plan-Nr.:
(c) 2001 mb Software AG	