


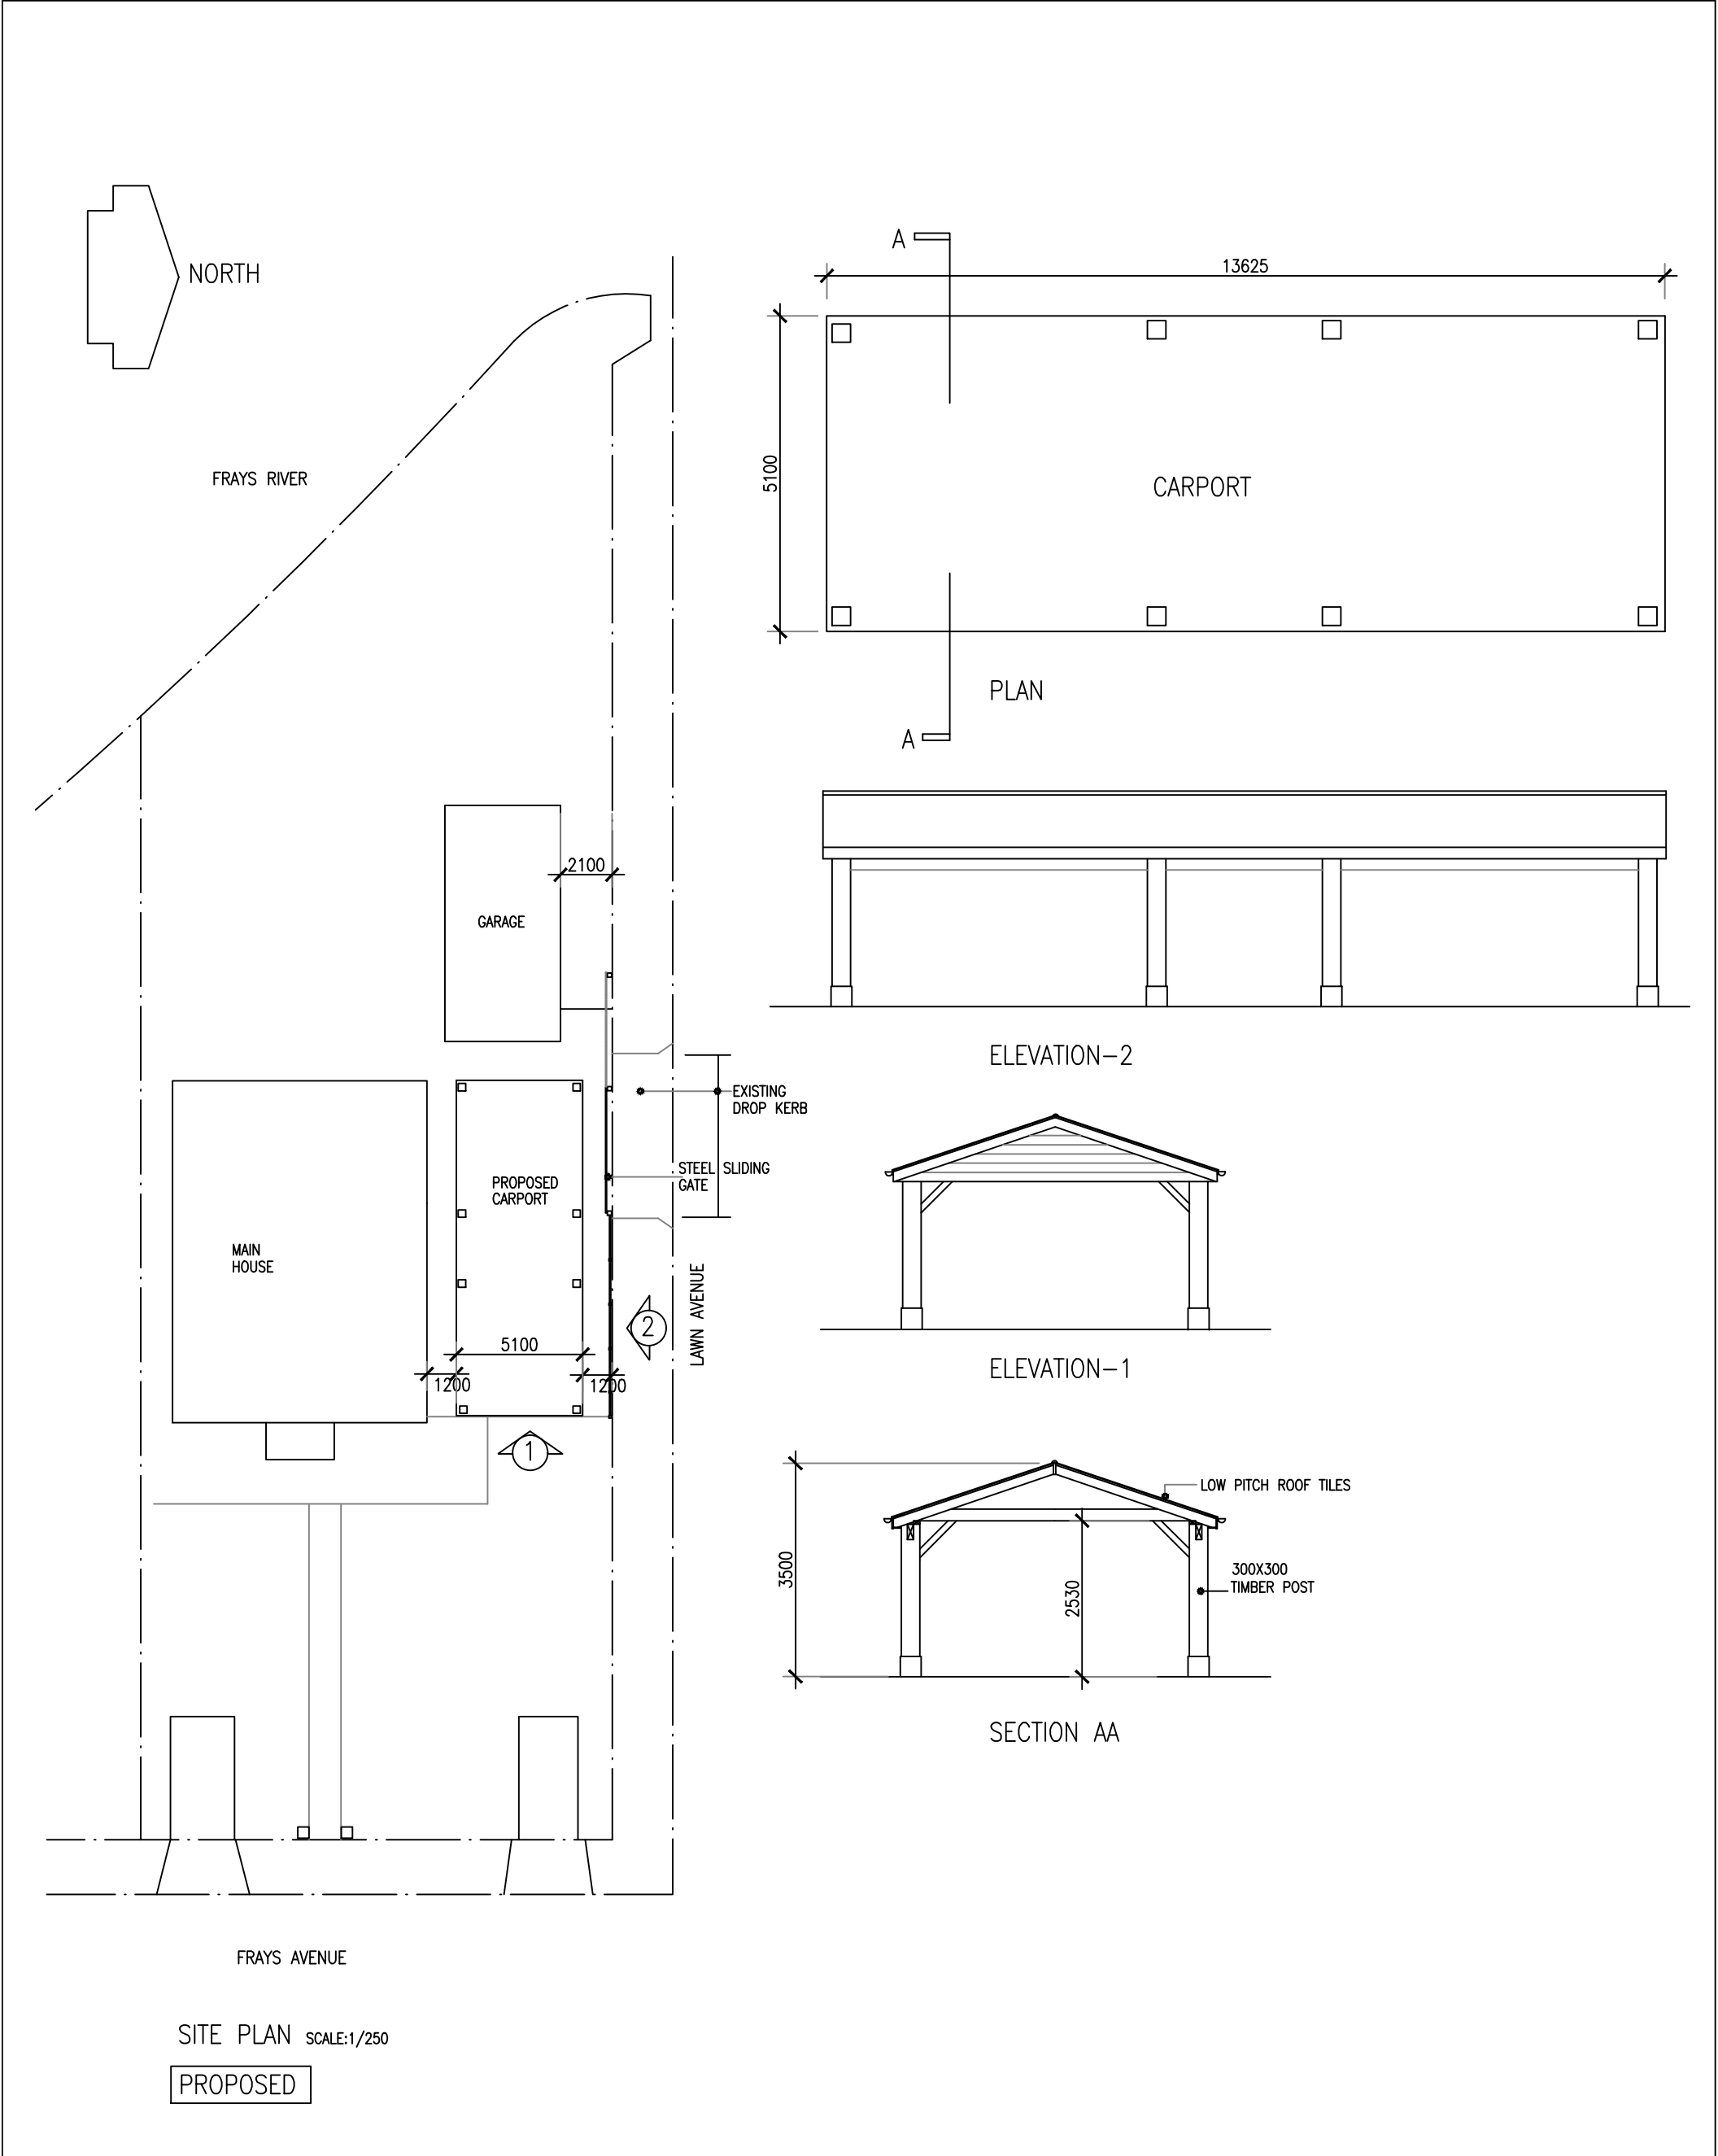

Project PROPOSED CARPORT TO 18 FRAYS AVENUE WEST DRAYTON UB7 7AF	Drawing PLANS, ELEVATIONS			
	Scale 1/100,250 @ A3	Date AUG. 2026 Drawn	Drawing No. P/375/CP1	Rev.