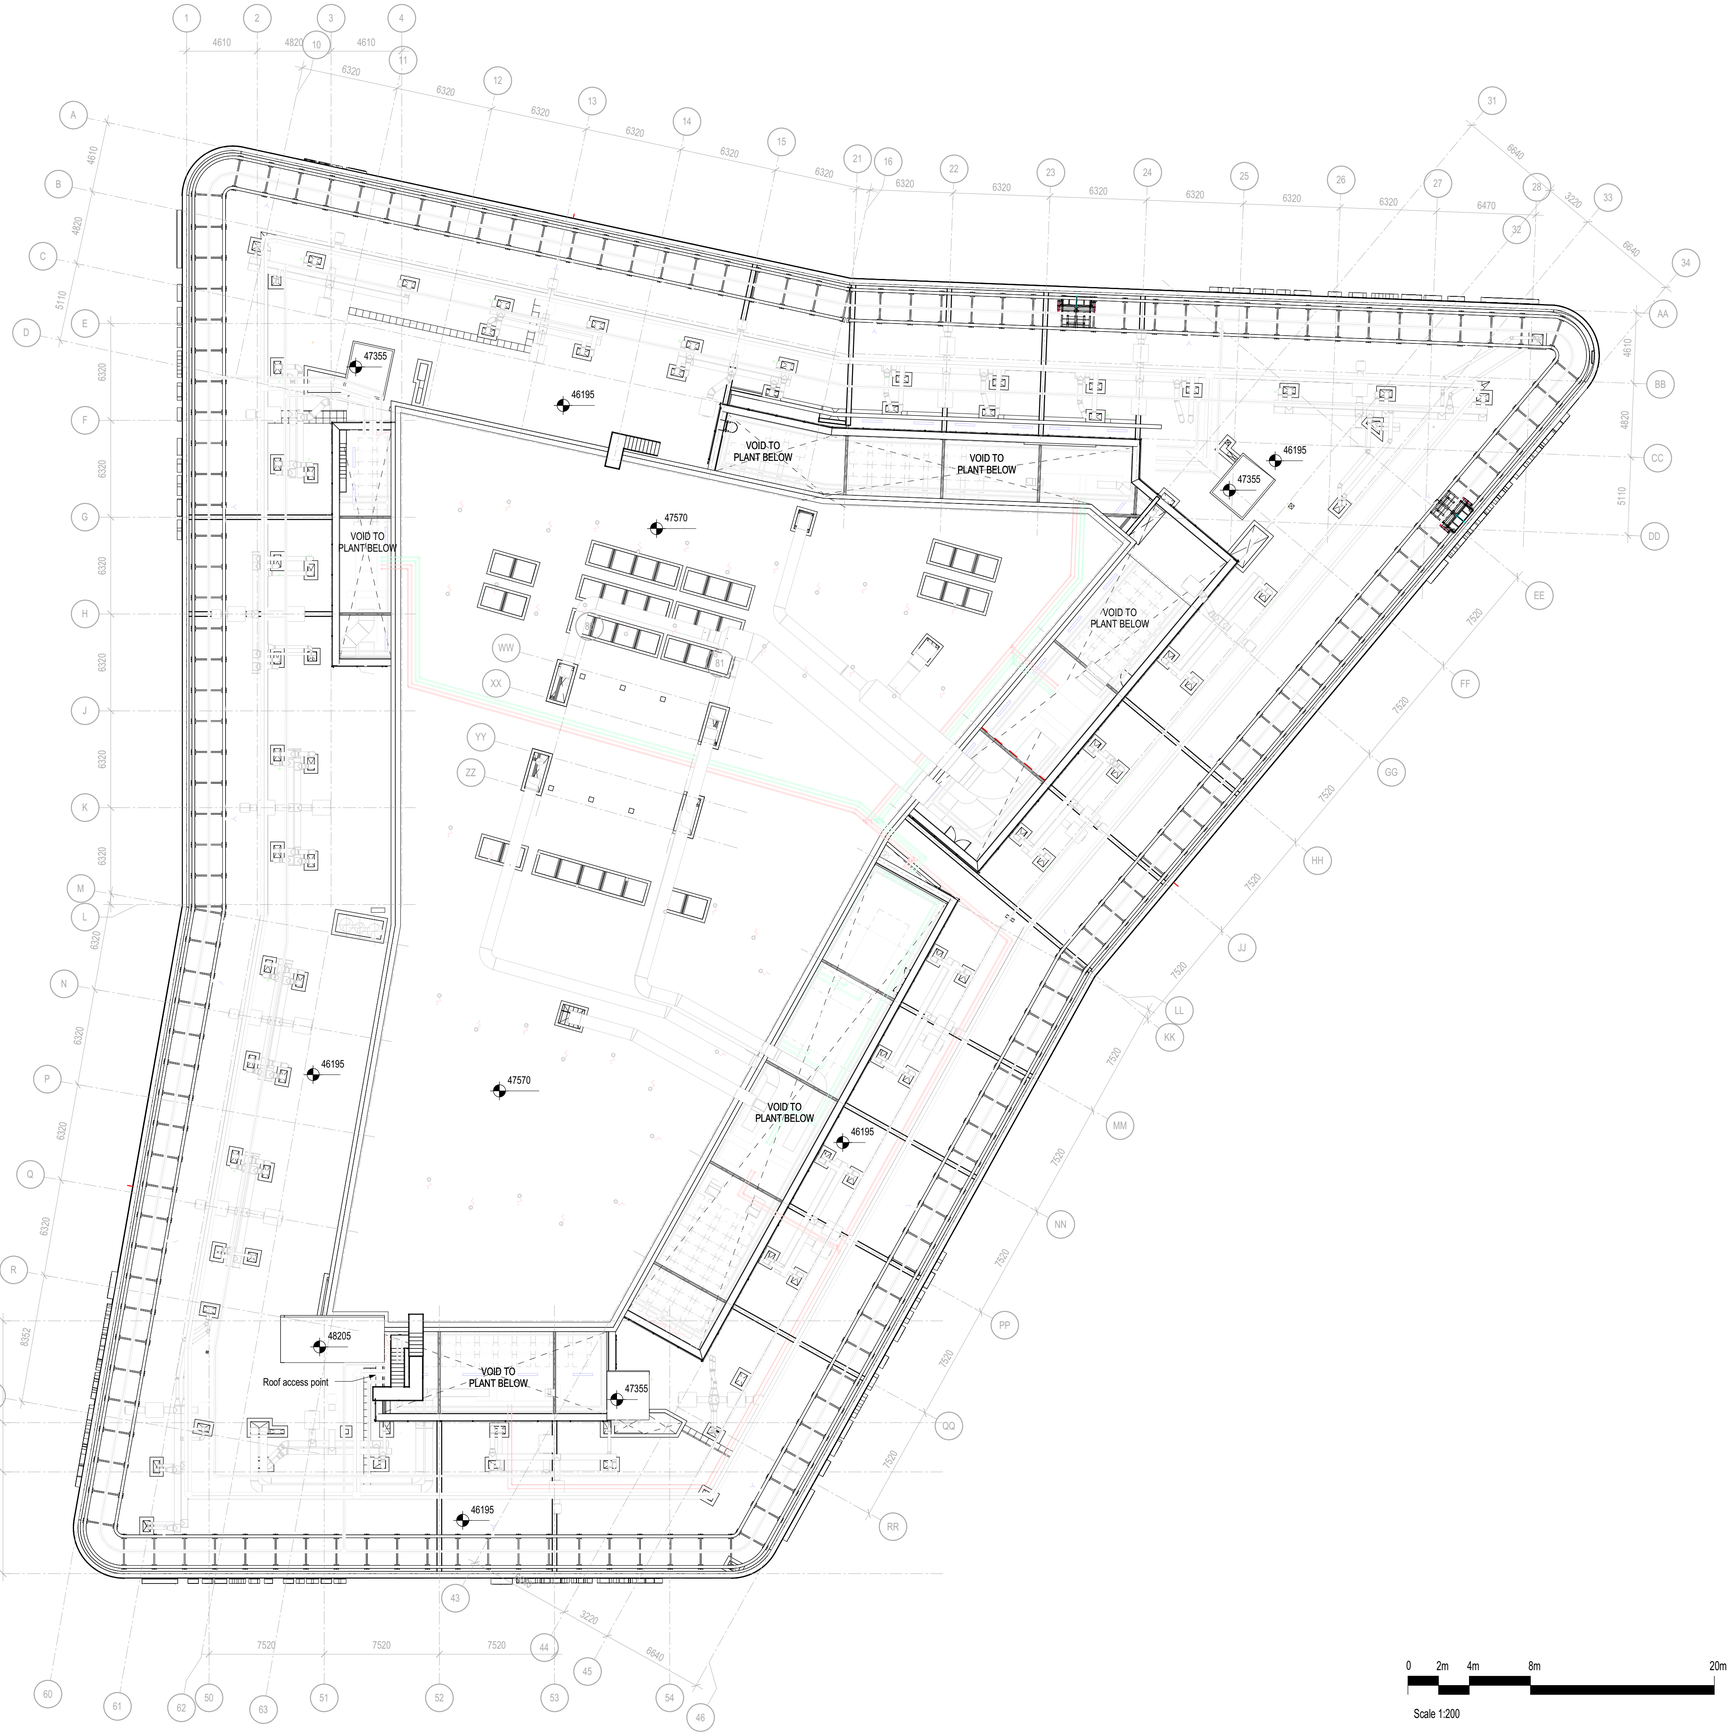

0 2m 4m 8m 20m

Scale 1:200

GENERAL NOTES

All rights reserved.

All drawings and written material appearing here, constitute original and unpublished work of the Architect and may not be duplicated, used or disclosed without written consent of the Architect.

Notes and material designations are typical for similar conditions unless otherwise indicated.

Do not scale from this drawing.

REV #	DATE	DESCRIPTION	DWG	CHK
3	05/05/2017	Revised Planning Drawings	CMC	CRTKL
2	17-08-2016	Revised Planning Drawings	MT	NH
1	30-03-2015	Planning Drawings		

KEY PLAN

PROJECT

T4 Hotel

CLIENT

GROVE DEVELOPMENTS
Design | Build | Maintain

RTKL®
AN ARCADIS COMPANY

RTKL
25 Farringdon Street, 10th Floor
London EC4A 4AB
T:+44(0)20 7306 0404

SHEET IDENTIFICATION

TITLE

Area Plan - Level 07

STATUS

Stage 4

PROJECT NUMBER **50-14027**

DATE DRAWN: **08/16/2016**
SCALE @ A1: **1 : 200**
DRAWN BY: **MT**
CHECKED BY: **NH**

DRAWING NUMBER **P005009**

REVISION **3**

06/04/2017 15:47:34

© 2012 RTKL UK Ltd