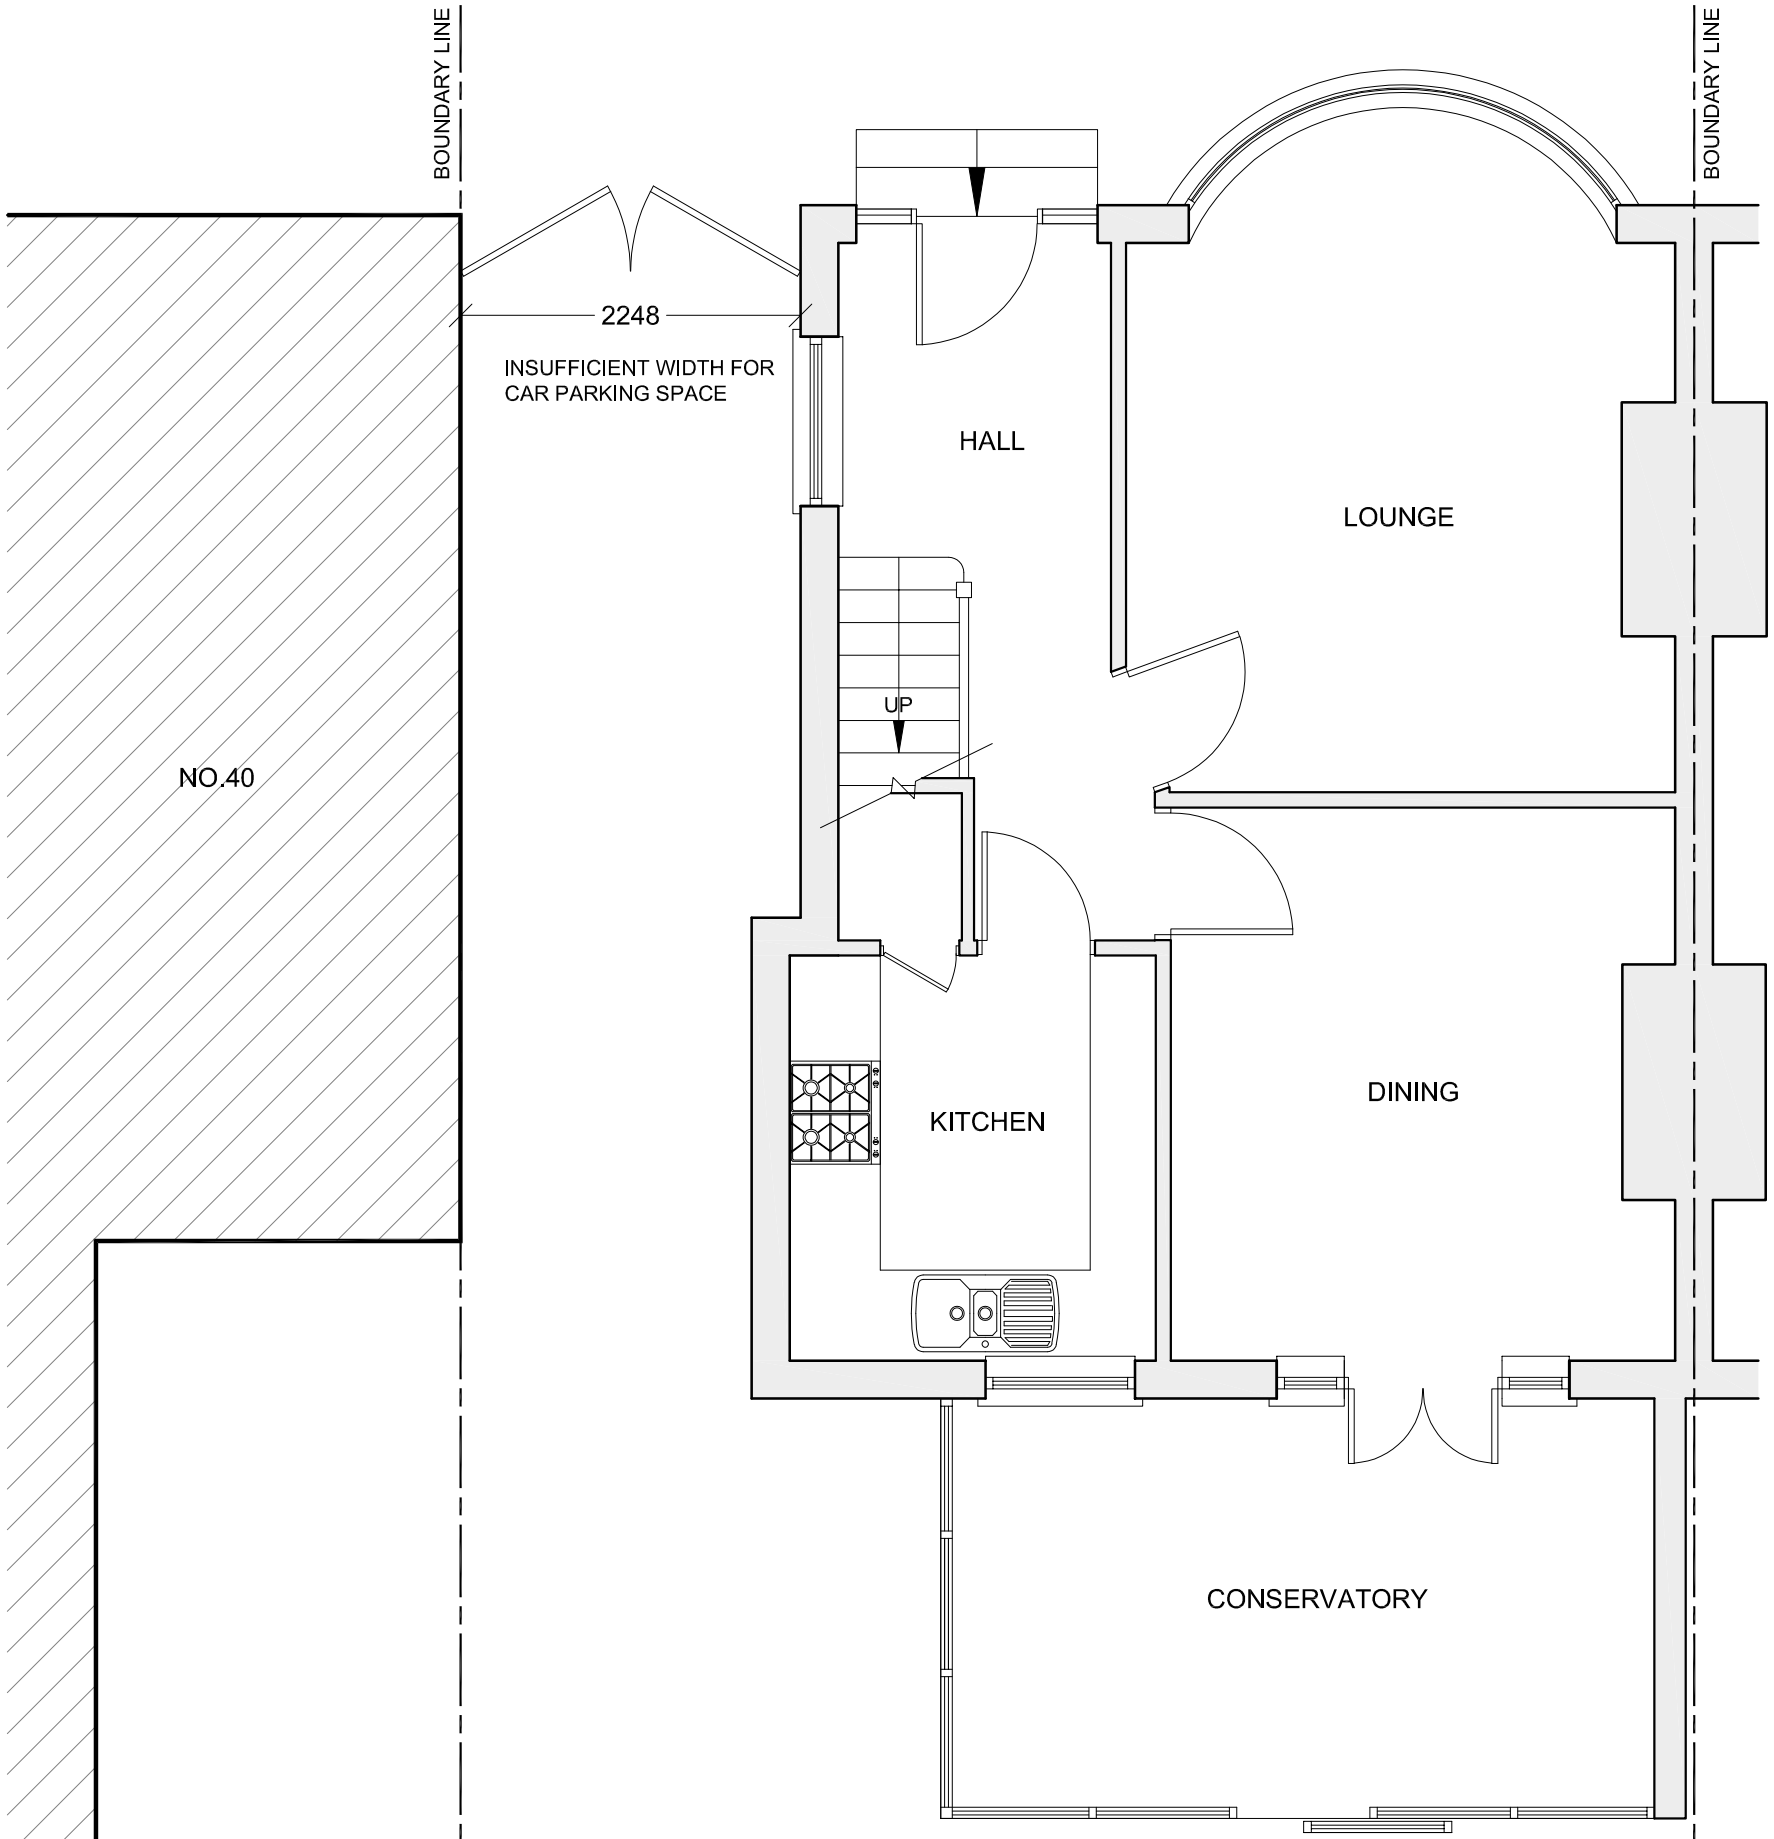

N

0.5 0.25 0 Metres 1.0 1.5

Scale 1:50

GATE	SEPT 2020	A
AMENDMENTS	DATE	REV.

Dimensions, areas and levels where given are only approximate and subject to site survey.
All dimensions are to be checked on site. Figured dimensions only are to be taken from this drawing.
This drawing is to be read in conjunction with all relevant consultants and/or specialists drawings/documents and any discrepancies or variations are to be notified to the architect before the affected work commences. This drawing is copyright and remains the property of the Architects.

bernard murray design
chartered architect
WWW.BMURRAYDESIGN.CO.UK
78 BRIDGE ROAD, UXBRIDGE, MIDDLESEX UB82QW
TEL: 07958 471714 EMAIL: BMURRAYDESIGN@YAHOO.CO.UK

PROJECT

42 FAIRFIELD AVENUE
RUISLIP
HA4 7PH

CLIENT

MR JAMES MOON

DRAWING

EXISTING GROUND FLOOR PLAN

SCALE 1:150 @ A3	DRAWING NUMBER	REV.
DATE AUG 2016	1085-1	A
DRAWN BM		