


NOTES:

All construction to comply with all relevant and current building regulations.
For building regulation compliance please refer building regulation/ structural engineers drawing.
All Dimensions to be measured by contractor on site prior to construction. Not for construction.




01 EXISTING SIDE ELEVATION

SCALE 1:100

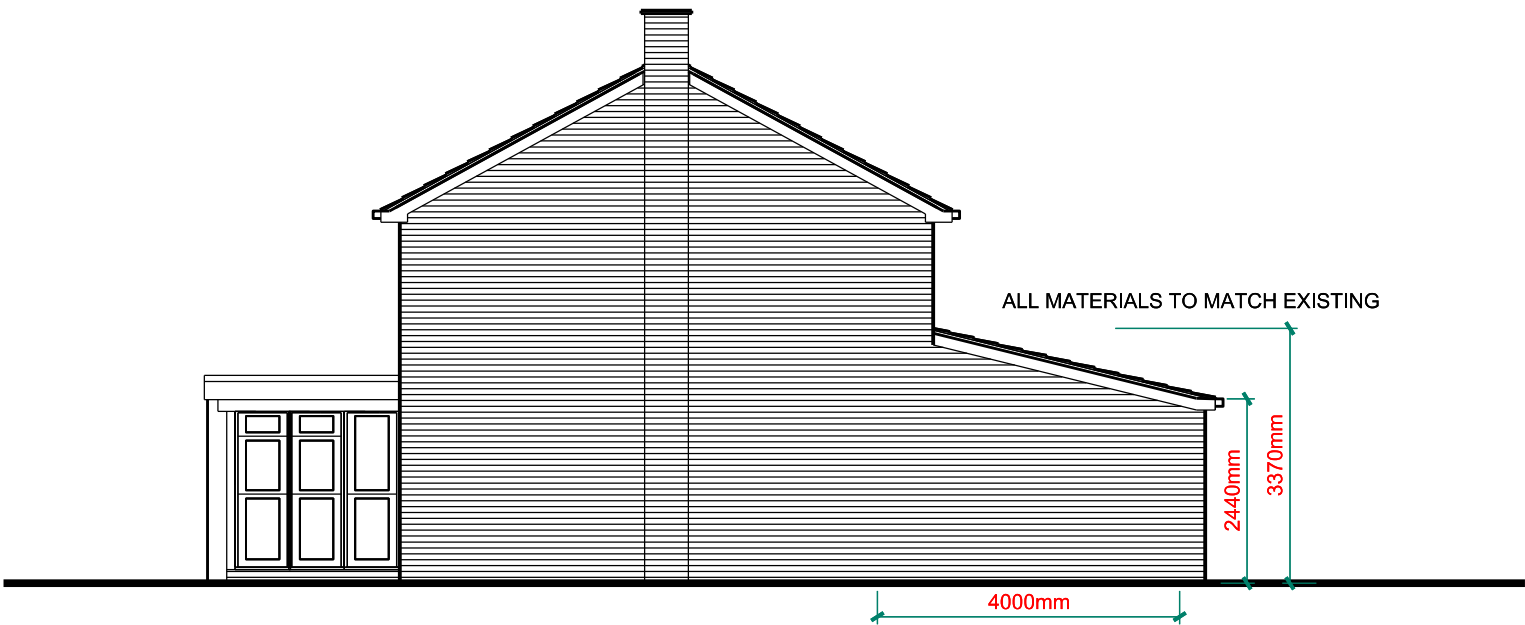

02 PROPOSED SIDE ELEVATION

SCALE 1:100

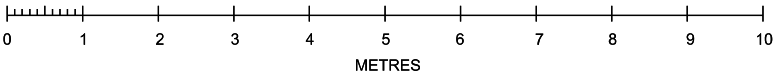

D1	14/10/2026	Planning
REV.	DATE	REASON FOR ISSUE
AJANTA STUDIO		
Boundary House Cricket Field Road Uxbridge UB8 1QG www.facadesign.co.uk info@facadesign.co.uk t +44 (0) 7438294487		
Project Address: 4 Abingdon Close		
Uxbridge		
UB10 0BU		
Project Number: RDK 26626		
Description: Ground Floor Rear Extension		
SCALE: 1:100@A3		
KAB1007		