Existing Main Building Elevations

North Elevation
Scale 1:100

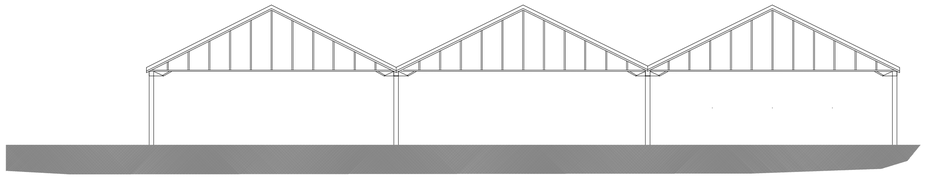

South Elevation
Scale 1:100

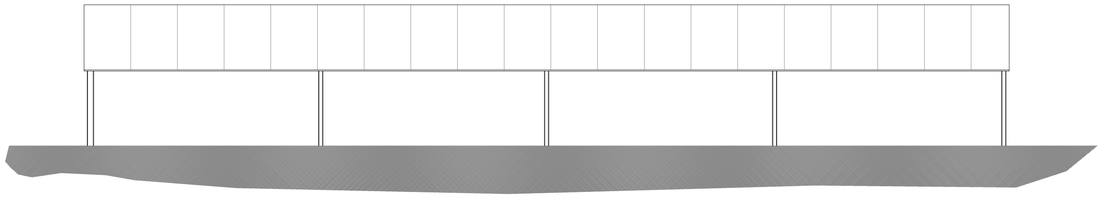

East Elevation
Scale 1:100

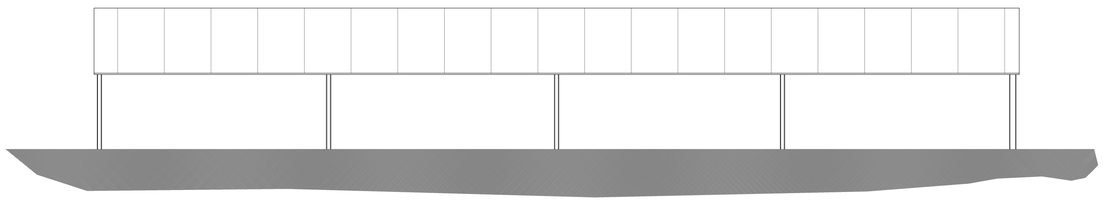

West Elevation
Scale 1:100

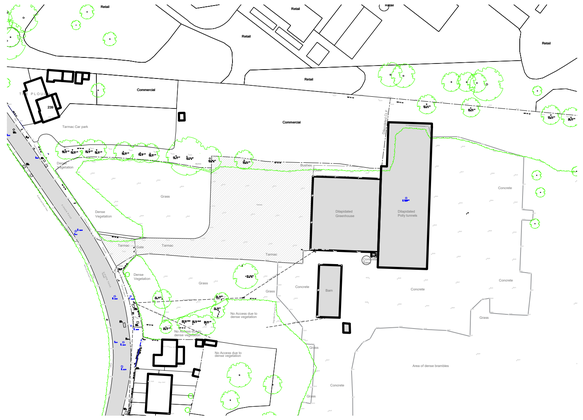

Site Location Plan
Scale 1:1250

Existing Barn Elevations
Scale 1:100

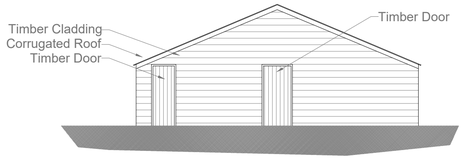

South Elevation
Scale 1:100

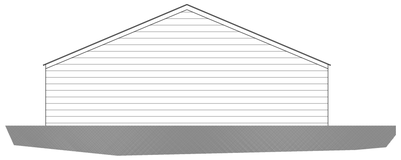

North Elevation
Scale 1:100

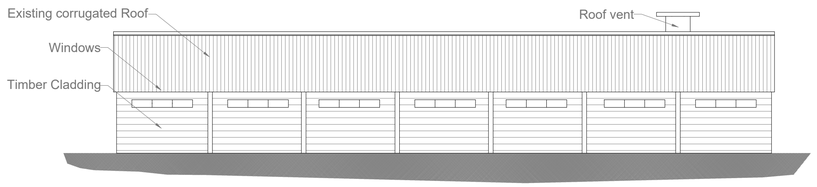

East Elevation
Scale 1:100

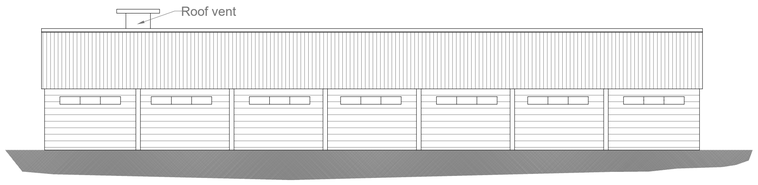

West Elevation
Scale 1:100

Creation Date	Sept 2018

Revisions

Rev	Date	Description	By
-	25.10.2018	Sketch issue	JA

NOTES:
1. This drawing remains the copyright of BCM
2. All dimensions and levels are to be checked on site prior to works commencing.
3. Do not scale from this drawing. Use figured dimensions only.
4. Any discrepancies found are to be reported to the Project Manager immediately.
5. This drawing is to be read in conjunction with sub-consultants and specialists drawings.
6. CAD File name: SCHEME REV B_recover.dwg
7. If BCM logo is not in colour this is not an original drawing

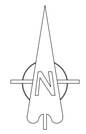

5 10
1:100 Meters

PLANNING

Client	Lewdown Holdings LTD.		
Project Name	Heathrow Garden Center		
Drawing Title	Existing Buildings on Site		
Drawn By	JA		
Scale	1:500	Sheet Size	A1
Drawing No.	7290.002	Revision	-

BCM
The Old Dairy
Winchester Hill
Sutton Scotney
Near Winchester
Hampshire
SO21 3NZ

t 01962 763 900
www.bcm.co.uk

BCM