
Project Management Initials: FR Designer: FR Checked: PK Approved: TY Drawn by: FR ISO A0 841mm x 1189mm

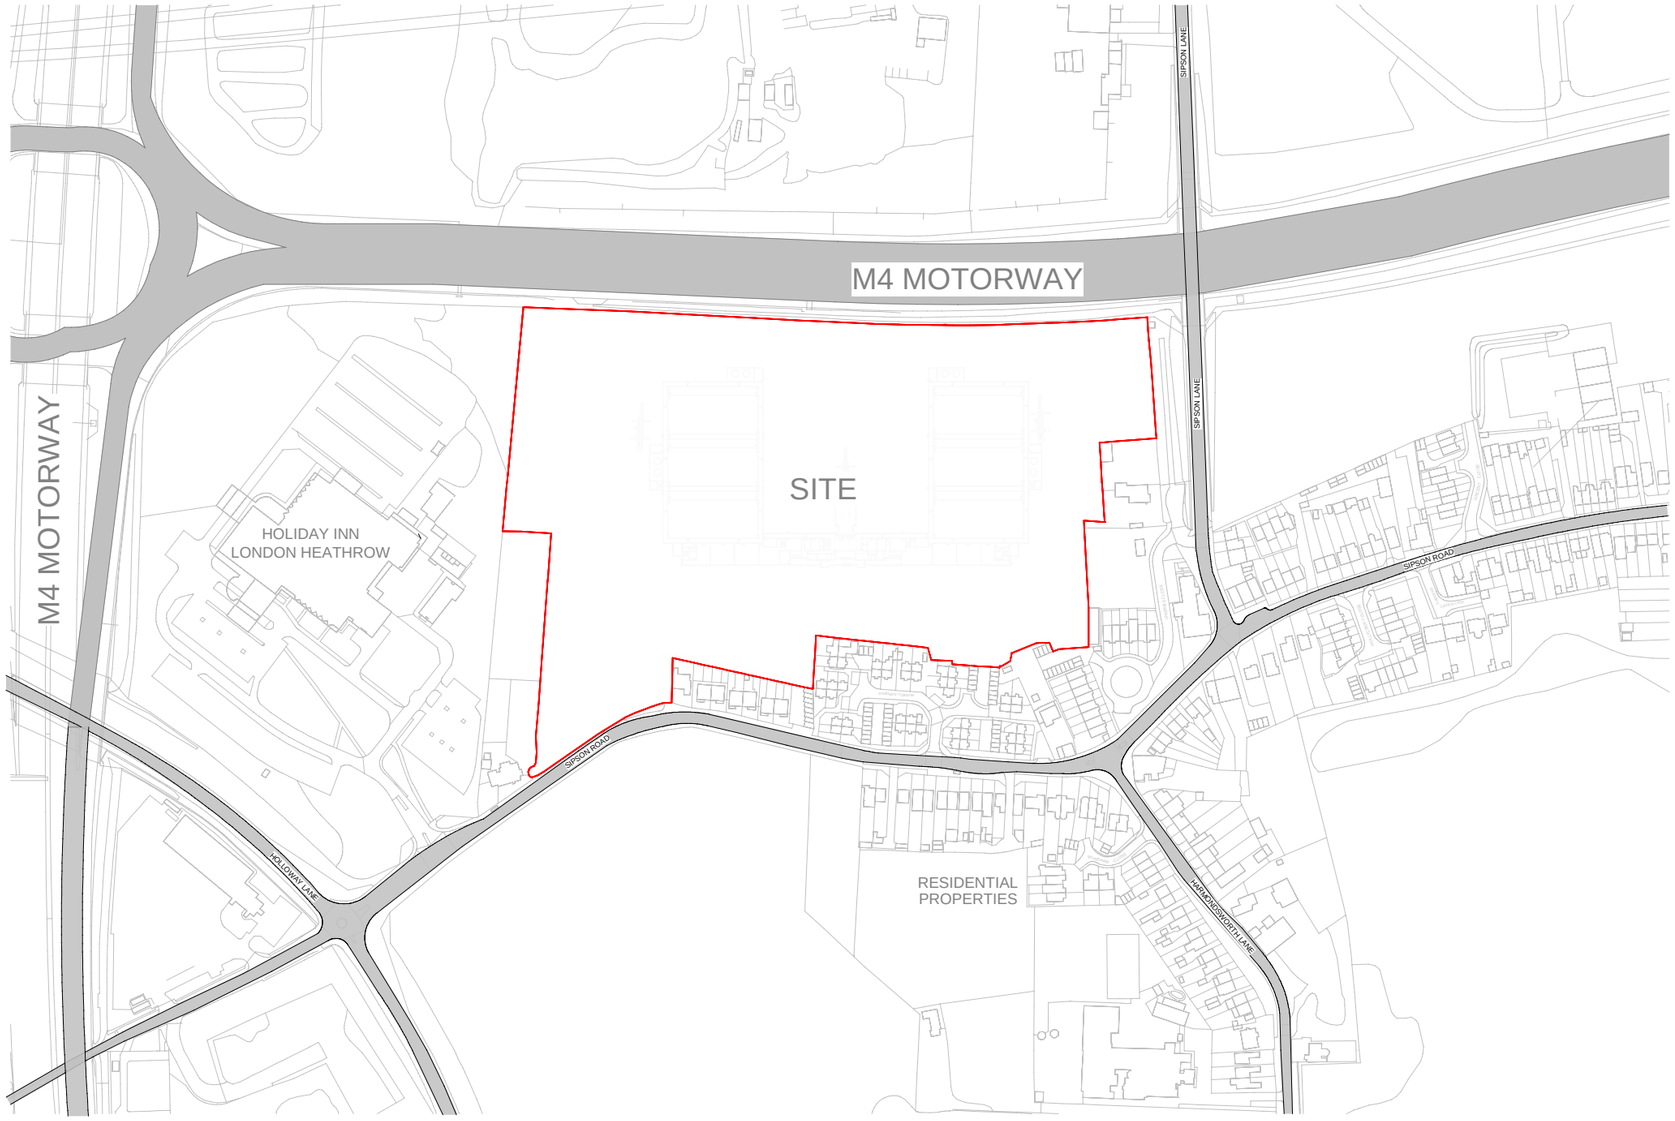

Site Location Plan
SCALE:1 : 1250

This drawing has been prepared for the use of AECOM's client. It may not be used, modified, reproduced or relied upon by third parties, except as agreed by AECOM or as required by law. AECOM accepts no responsibility, and denies any liability whatsoever, to any party that uses or relies on this drawing without AECOM's express written consent. Do not scale this document. All measurements must be obtained from the stated

AECOM

Project

VIRTUS
Project Green Fingers

Sipson Road
Sipson
West Drayton
UB7 0HP

Client

VIRTUS Data Centres

20 Balderton Street
London
W1K6TL

Consultant


AECOM
Aldgate Tower
2 Leman Street
London E1 8FA
United Kingdom
Tel +44 (0) 20 7061 7000
www.aecom.com

Notes

Issue/Revision

Rev	Date	Description	Drn/Chk/Apr
P1	17/07/26	Stage 2 Design	FR/PK/TY

Key Plan

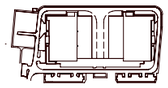

Suitability Status

S2 - Suitable For Information

Project Number

60749800

Sheet Title

Site Location Plan

Sheet Number

PGF-ACM-00-XX-DR-AR-100000

Scale: 1 : 1250@A0 **Rev:** P1