

Project Management / etabl: Designer: Designer: Checked: Checker: Approved: Approver/Drawn by:Author ISO A0 841mm x 1189mm

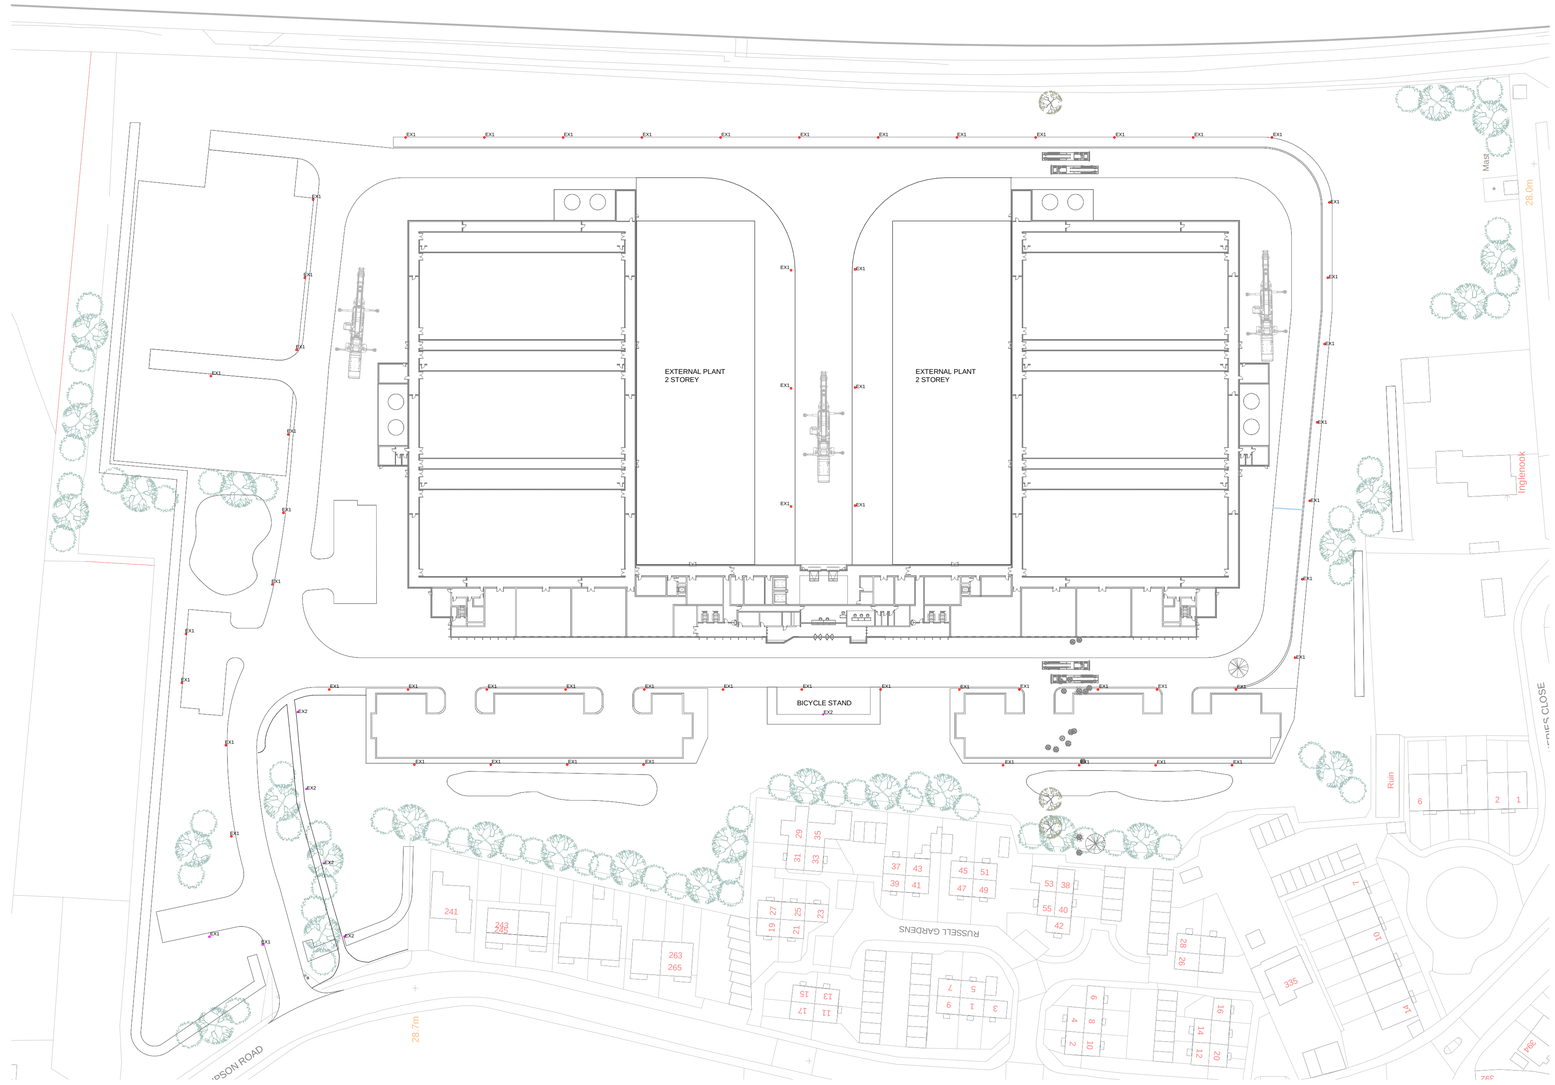

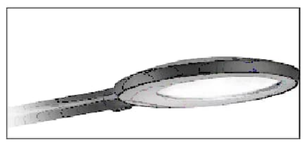

EX2-Lighting pole 32W 5807lm - top mounted - 4m affl



EX1-Lighting pole 77.2W 12000lm - top mounted - 6m affl

This drawing has been prepared for the use of AECOM's client. It may not be used, modified, reproduced or relied upon by third parties, except as agreed by AECOM or as required by law. AECOM accepts no responsibility, and denies any liability whatsoever, to any party that uses or relies on this drawing without AECOM's express written consent. Do not scale this document. All measurements must be obtained from the stated

AECOM

Project

VIRTUS -
Project Green Fingers

New Data Centre,
Simpson Lane, Simpson,
West Drayton

Client

VIRTUS Data Centres

Consultant

AECOM
Aldgate Tower
2 Leman Street
London E1 8FA
United Kingdom
Tel +44 (0) 20 7061 7000
www.aecom.com

Notes

1. WORK TO FIGURED DIMENSIONS ONLY.

2. THIS DRAWING IS TO BE READ IN CONJUNCTION WITH ALL RELEVANT ARCHITECT & STRUCTURAL ENGINEER'S DRAWINGS AND SPECIFICATIONS.


3. THIS DRAWING IS TO BE READ IN CONJUNCTION WITH ALL RELEVANT AECOM DRAWINGS AND SPECIFICATIONS.

4. THIS DRAWING IS TO BE READ IN CONJUNCTION WITH THE "GENERAL NOTES, ABBREVIATIONS, TYPICAL DETAILS & SYMBOLS" DRAWINGS.

Issue/Revision

Rev	Date	Description	Drn/Chk/Apr
P1	17/07/26	Stage 2 Design	PT/RV/KF

Key Plan

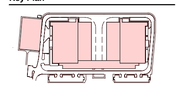

Suitability Status

S2 - Suitable For Information

Project Number

60749800

Sheet Title

External Lighting

Sheet Number

PGF-ACM-DC-XX-DR-EL-590001

Scale: As indicated@A0 **Rev:** P1