
Revision: 01 Drawn: VV Checked: ER Approved: ER Date: 2026-10-16

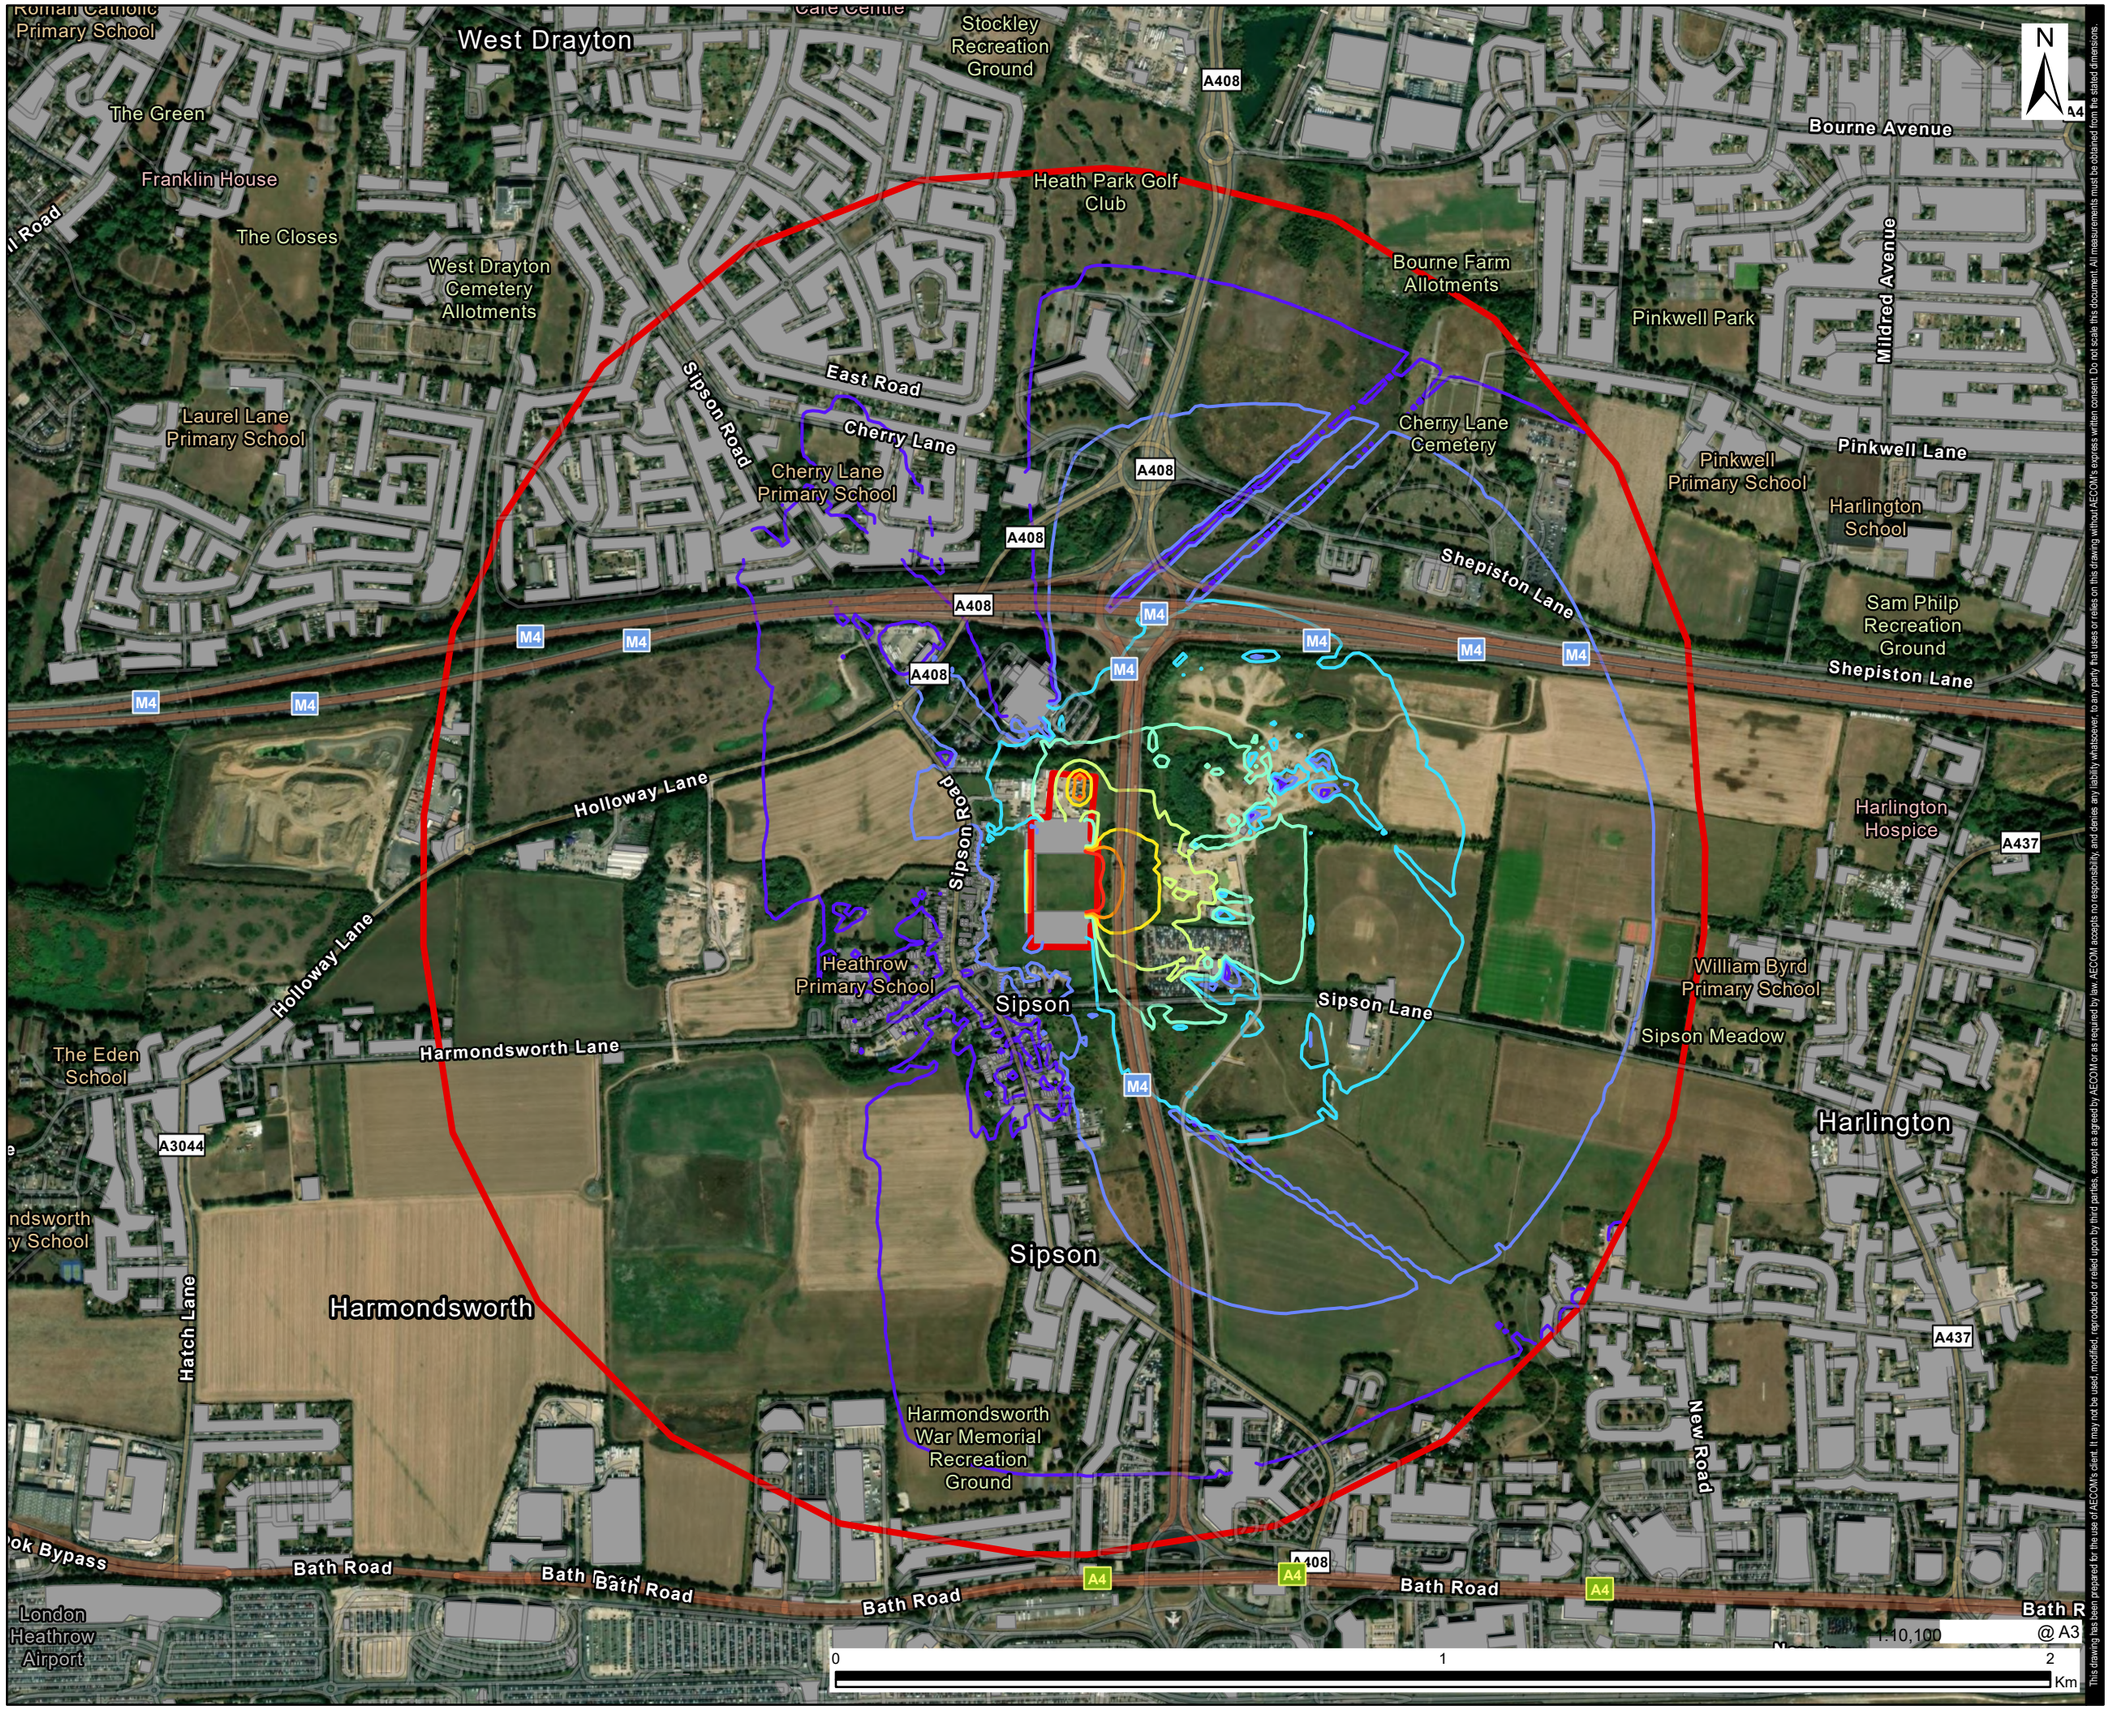

AECOM

PROJECT

Former Sipson Garden Centre

CLIENT

Virtus Data Centres

CONSULTANT

AECOM Limited
69 Park Lane
Surrey, CR0 1JD, UK
www.aecom.com

LEGEND

- buildings

DB

- 35
- 40
- 45
- 50
- 55
- 60
- 65
- 70
- Study Area

NOTES

Hybrid Reference Layer: Sources: Esri, TomTom, Garmin, FAO, NOAA, USGS, © OpenStreetMap contributors, and the GIS User Community
World Imagery: Microsoft, Vantor© Crown copyright and database rights 2021.

ISSUE PURPOSE

DRAFT

PROJECT NUMBER

60749800

FIGURE TITLE

Mitigated Emergency Generator Noise Contours

FIGURE NUMBER

Figure 10.4

1:10,100 @ A3

This drawing has been prepared for the use of AECOM's client. It may not be used, modified, reproduced or relied upon by third parties, except as agreed by AECOM or as required by law. AECOM accepts no responsibility, and denies any liability whatsoever, to any party that uses or relies on this drawing without AECOM's express written consent. Do not scale this document. All measurements must be obtained from the stated dimensions.