
Revision: 1 Drawn: AS Checked: GH Approved: GH Date: 2026-09-25

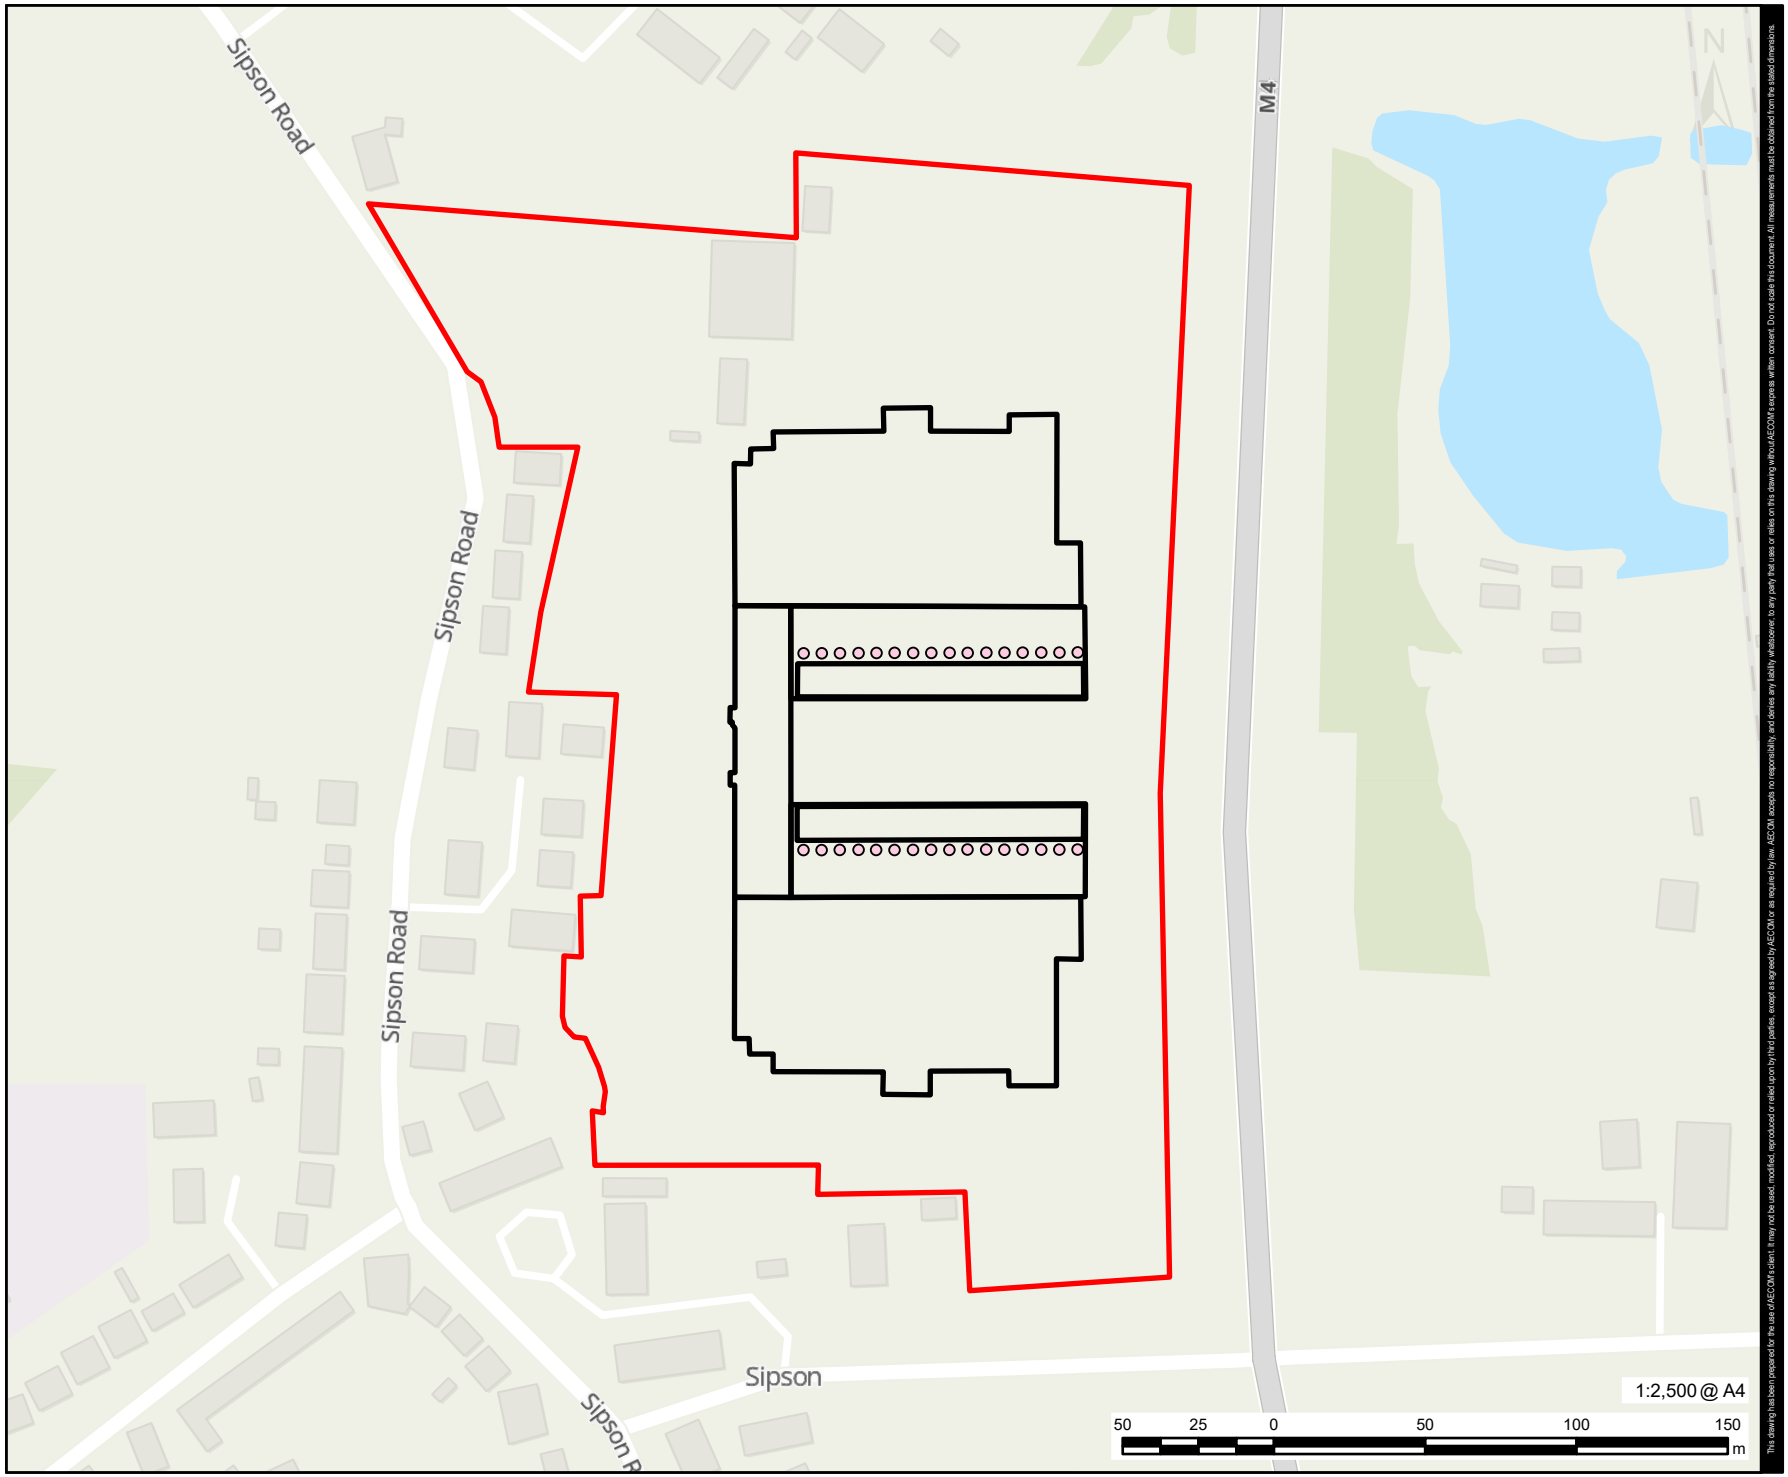

AECOM

PROJECT

Former Sipson Garden Centre

CLIENT

Virtus Data Centres

CONSULTANT

AECOM Limited
69 Park Lane
Croydon
CR0 1JD
www.aecom.com

LEGEND

- Stack Locations
- Modelled Buildings
- Site Boundary

NOTES

1: [Notes]

Contains OS data © Crown Copyright and database right 2026. Contains data from OS Zoomstack

ISSUE PURPOSE

FINAL

PROJECT NUMBER

60684022

FIGURE TITLE

Air Quality Study Area- Stack Locations

FIGURE NUMBER

Figure 6.4

This drawing has been prepared for the use of AECOM's client. It may not be used, modified, reproduced or relied upon by third parties, except as agreed by AECOM or as required by law. AECOM accepts no responsibility, and denies any liability whatsoever, to any party that uses or relies on this drawing without AECOM's express written consent. Do not scale this document. All measurements must be obtained from the stated dimensions.