

Project Management Initials: Designer: Designer Checked: Checker Approved: Approver Drawn By: Author ISO A1 594mm x 841mm

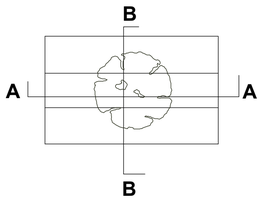

PLAN

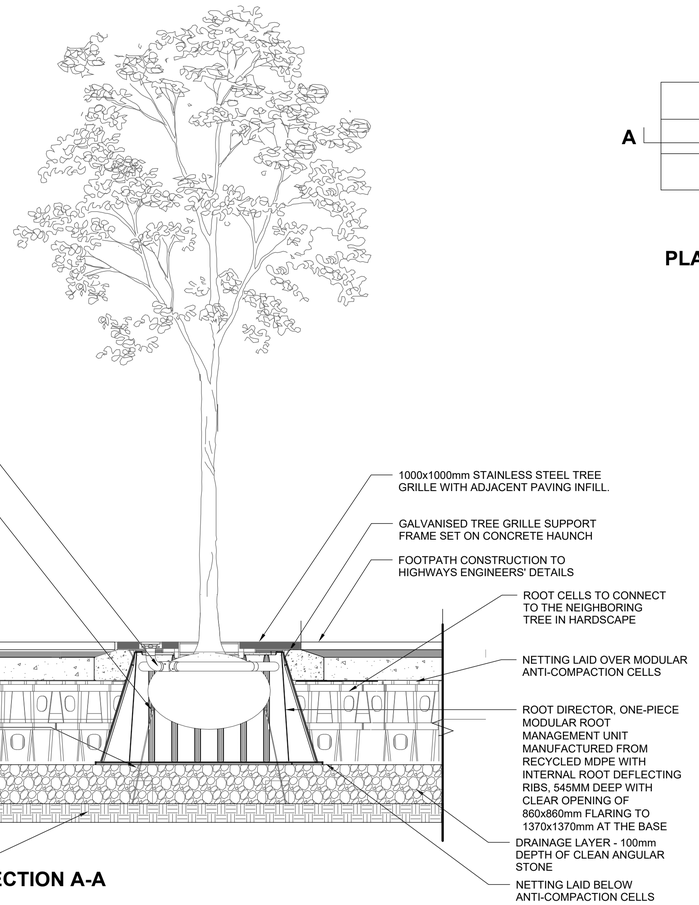

SECTION A-A

SECTION B-B

1- TREE PLANTED IN HARD LANDSCAPE
1 : 20

AECOM

Project

VIRTUS - Former Sipson Garden Centre

New Data Centre, Sipson Lane, Sipson, West Drayton

Client

VIRTUS Data Centres

20 Balderton Street
London
W1K 6TL

Consultant

AECOM
Aldgate Tower
2 Leman Street
London E1 8FA
United Kingdom
Tel +44 (0) 20 7061 7000
www.aecom.com

Notes

Issue/Revision

Rev.	Date	Description	Drn/Chk/Apr
P2	26/10/09	STAGE 2 DESIGN	LM/AS/ES

Key Plan

Suitability Status

S2 - Suitable for Information

Project Number

60749800

Sheet Title

Landscape Details Sheet 3

Sheet Number

PGF-ACM-XX-XX-DR-LA-20503

Scale: 1 : 20@A1 **Rev:** P2