
Project Management Initials: Designer: Designer Checked: Checker Approved: Approver Drawn By: Author ISO A1 594mm x 841mm

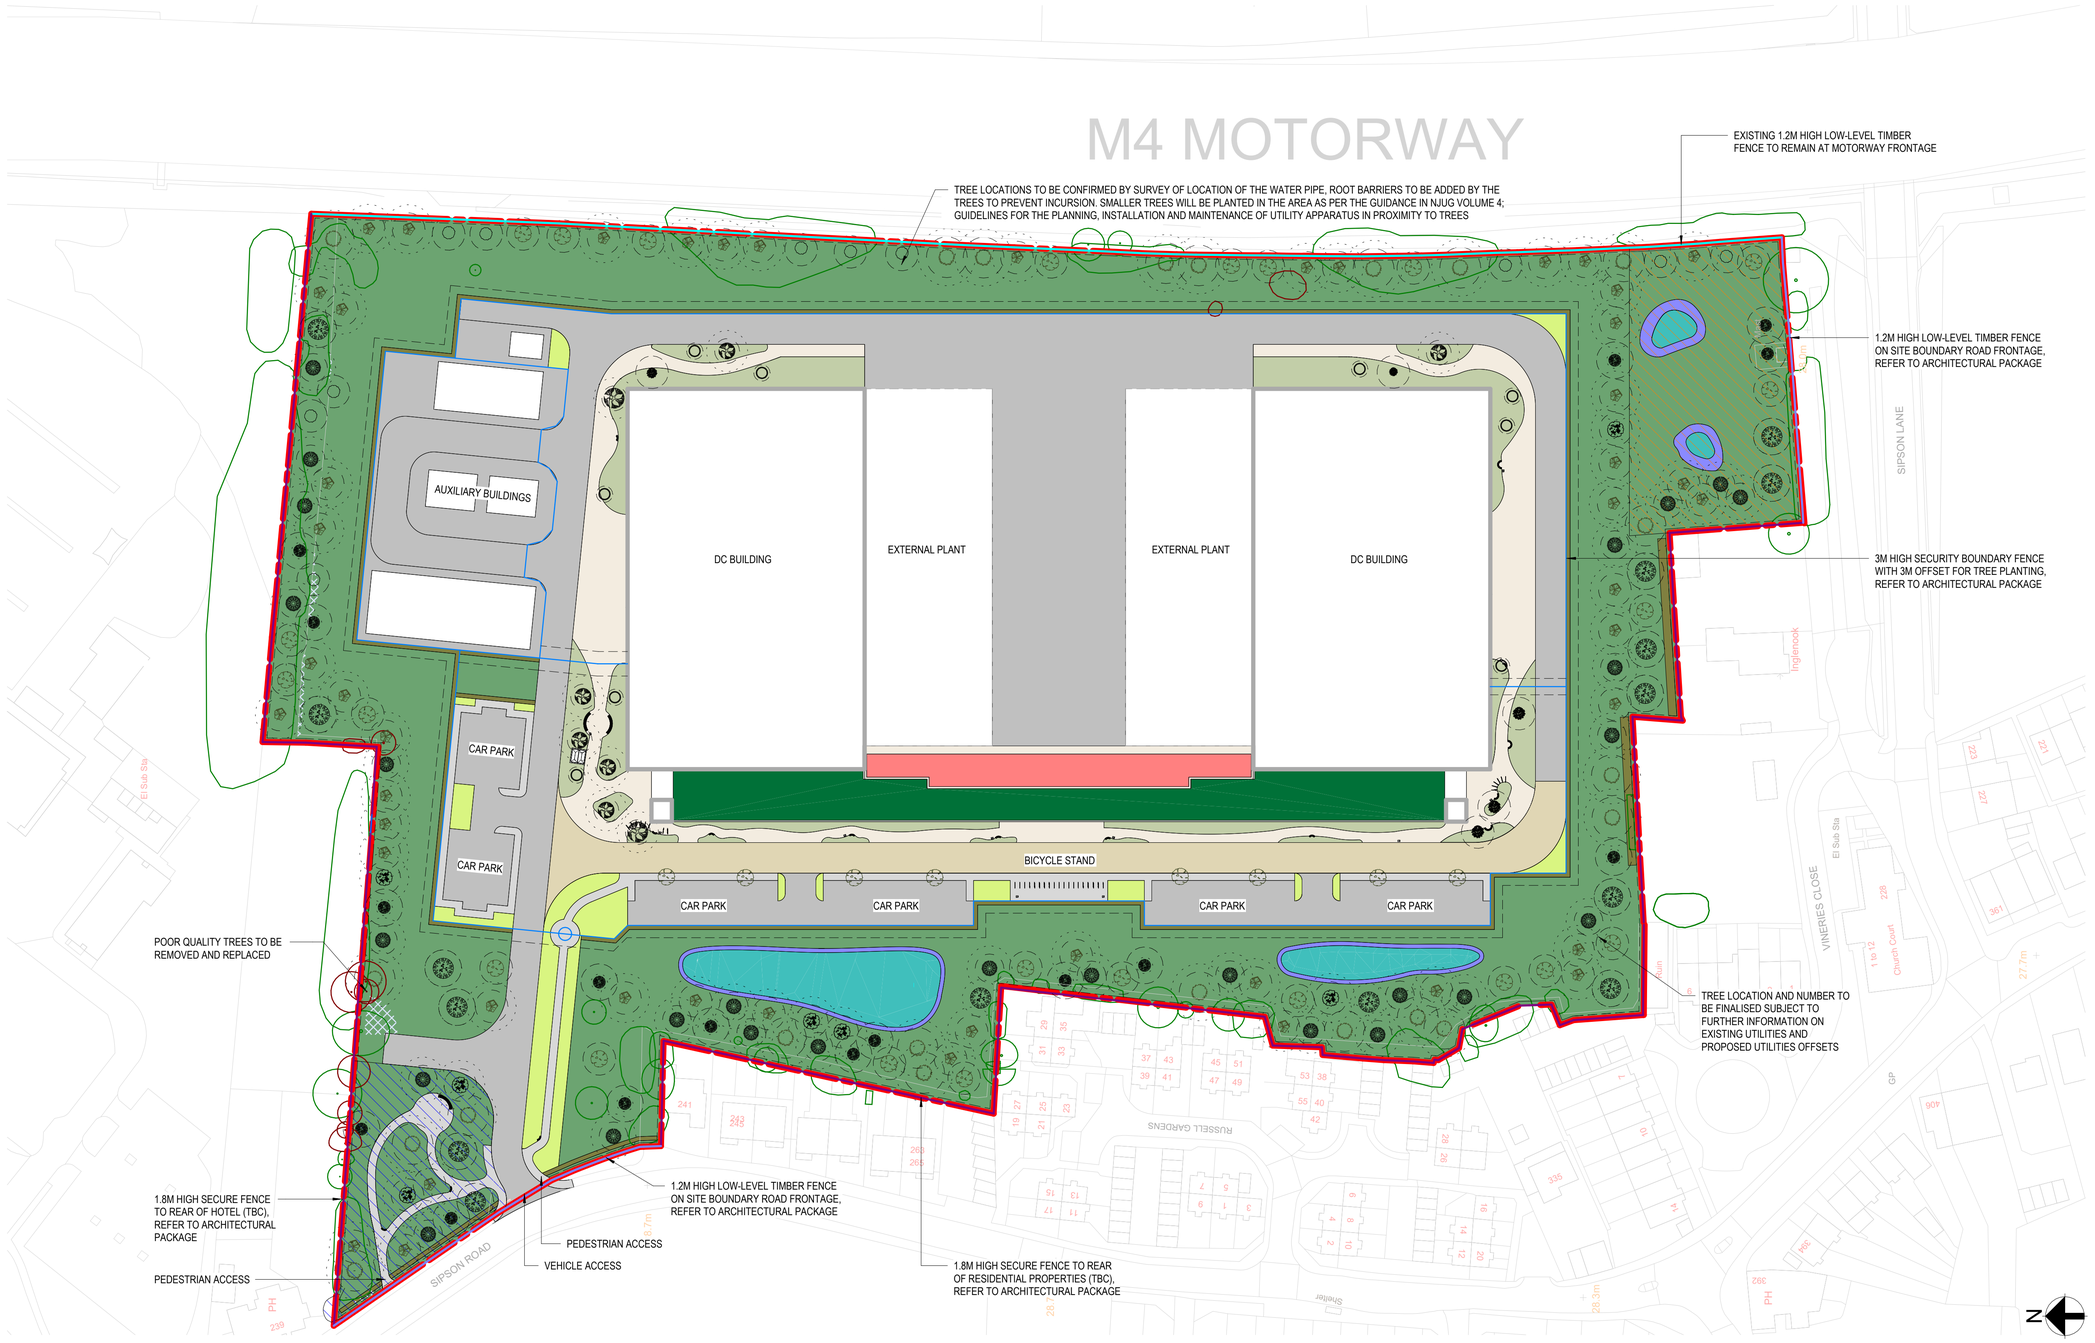

LANDSCAPE LEGEND

TREES

- *Alnus glutinosa*
- *Carpinus betulus*
- *Pinus sylvestris*
- *Cornus florida*
- *Magnolia stellata*
- *Amelanchier lamarkii*
- *Betula utilis jacquemontii*
- *Sorbus aria*
- *Taxus baccata*
- *Tilia cordata*
- *Corylus avellana*
- *Existing trees, refer to arboricultural report*
- *Ultimate spread*

- SITE BOUNDARY
- SPECIES RICH GRASS AND WILDFLOWERS
- NATIVE BULB PLANTING MIX
- SuDS WET WILDFLOWER MIX
- SHRUB PLANTING
- NATIVE HEDGE MIX
- ATTENUATION BASIN

- GREEN ROOF SEMI-INTENSIVE
- PV PANEL PLANTING

HARDWORKS

- PAVING - PEDESTRIANS REFER TO CIVIL ENGINEER'S DRAWINGS
- PAVING - SHARED SURFACE, VEHICLE CAPACITY REFER TO CIVIL ENGINEER'S DRAWINGS
- ASPHALT PATHS REFER TO CIVIL ENGINEER'S DRAWINGS
- VEHICLE SURFACE TREATMENT REFER TO CIVIL ENGINEERS INFORMATION

SITE FURNITURE

- CYCLE HOOPS
- LITTER BIN
- CURVED BENCH TAN
- SMOKING SHELTER
- CURVED BENCH 45 DEGREES
- CURVED BENCH 90 DEGREES
- CURVED BENCH 90 DEGREES

- EXISTING 1.2M TIMBER FENCE
- 1.2M LOW-LEVEL TIMBER FENCE REFER TO ARCHITECTURAL PACKAGE
- 1.8M HIGH SECURE FENCE REFER TO ARCHITECTURAL PACKAGE
- 3M HIGH SECURE FENCE REFER TO ARCHITECTURAL PACKAGE
- PUBLIC GREEN SPACES
- ECOLOGICAL ENHANCEMENT SPACE

AECOM

Project

VIRTUS - Former Sipson Garden Centre

New Data Centre, Sipson Lane, Sipson, West Drayton

Client

VIRTUS Data Centres

20 Balderton Street
London
W1K 6TL

Consultant

AECOM
Aldgate Tower
2 Leman Street
London E1 8FA
United Kingdom
Tel +44 (0) 20 7061 7000
www.aecom.com

Notes

This drawing is subject to changes following further coordination with AECOM multi-discipline team.

1. Tree number subject to further geotechnical survey information at the next stage
2. For road layout refer to civil engineers package
3. Do not measure off of this drawing

Issue/Revision

Rev.	Date	Description	Drn/Chk/Apr
P1	14/10/26	STAGE 2 DESIGN	LM/AS/ES

Key Plan

Suitability Status

S2 - Suitable for Information

Project Number

60749800

Sheet Title

Landscape Layout General Arrangement

Sheet Number

PGF-ACM-00-XX-DR-LA-20100

Scale: As indicated@A1 **Rev:** P1