


Project Management Initials: Designer: Designer Checked: Checker Approved: Approver Drawn By: Author ISO A1 594mm x 841mm

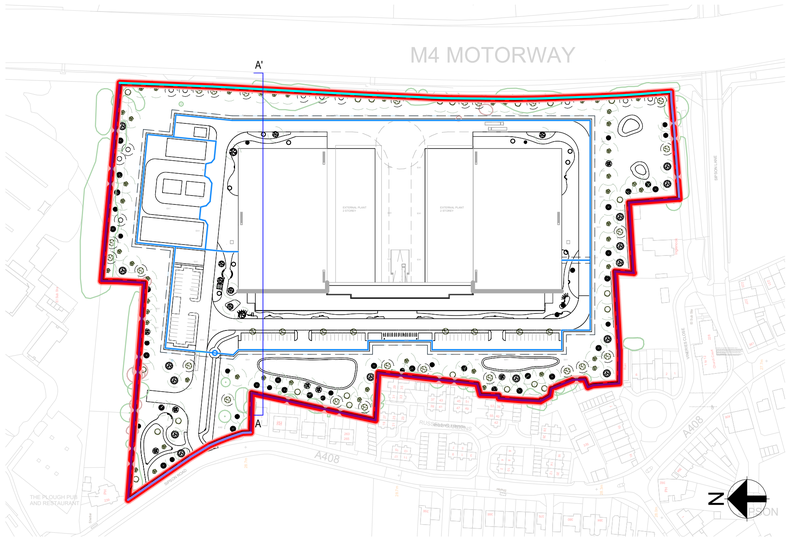

Key Plan
1 : 2000

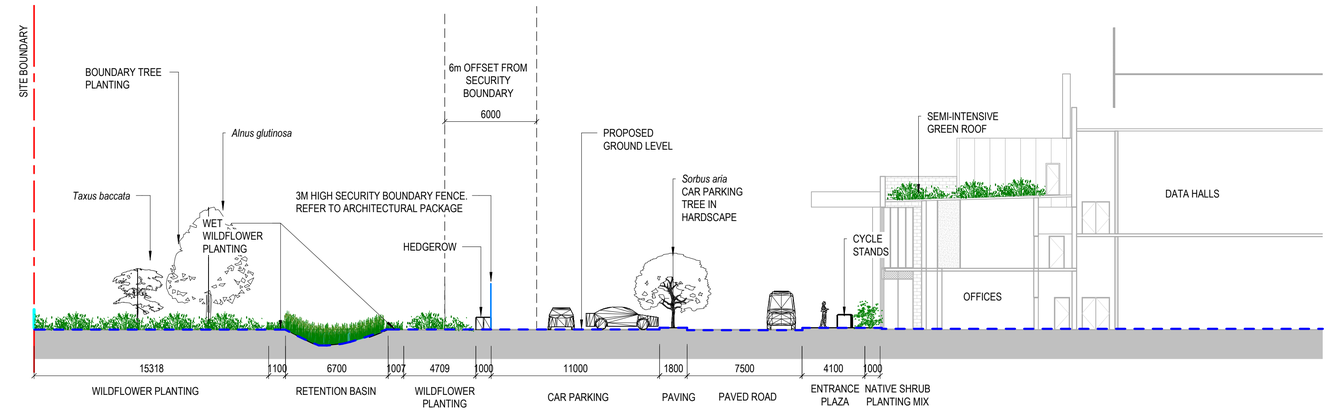

Section AA' - Boundary Treatment - West
1 : 200

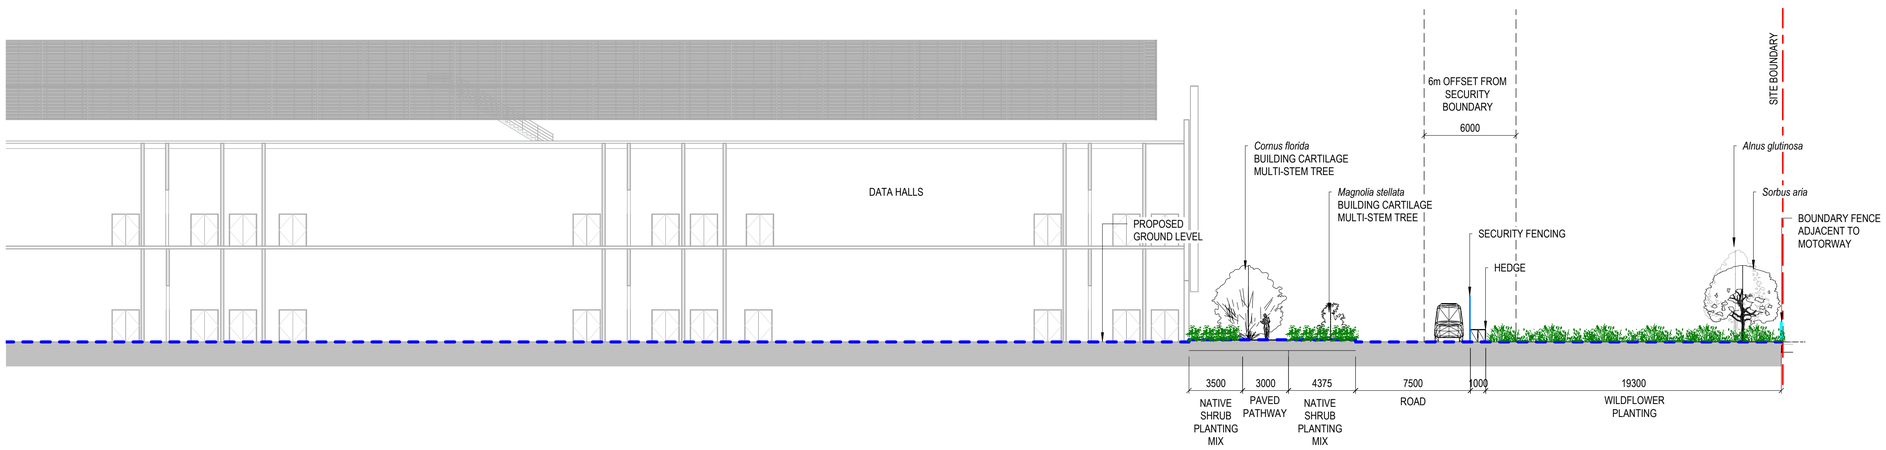

Section AA' - Boundary Treatment - East
1 : 200

AECOM

Project

VIRTUS - Former Sipson Garden Centre

New Data Centre, Sipson Lane, Sipson, West Drayton

Client

VIRTUS Data Centres

20 Balderton Street
London
W1K 6TL

Consultant

AECOM
Aldgate Tower
2 Leman Street
London E1 8FA
United Kingdom
Tel +44 (0) 20 7061 7000
www.aecom.com

Notes

1. Tree number subject to further geotechnical survey information at the next stage.
2. Refer to arboricultural report for existing trees treatment
3. Do not measure off of this drawing

Issue/Revision

Rev.	Date	Description	Drn/Chk/Apr
P1	14/10/26	STAGE 2 DESIGN	LM/AS/ES

Key Plan

Suitability Status

S2 - Suitable for Information

Project Number

60749800

Sheet Title

Landscape Sections
Sheet 1

Sheet Number

PGF-ACM-ZZ-XX-DR-LA-20301

Scale: As indicated@A1 **Rev:** P1