

Project Management Initials: Designer: Designer Checked: Checker Approved: ApproverDrawn by:Author ISO A0 841mm x 1189mm

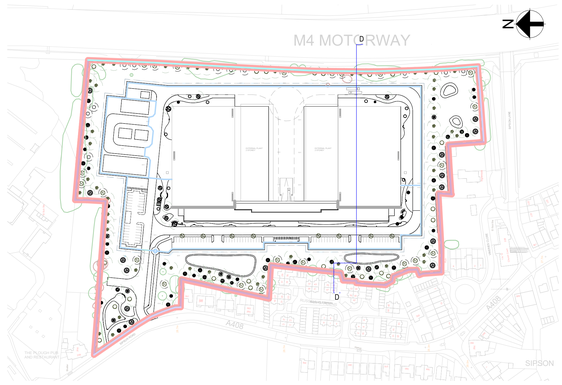

Key Plan
1 : 2000

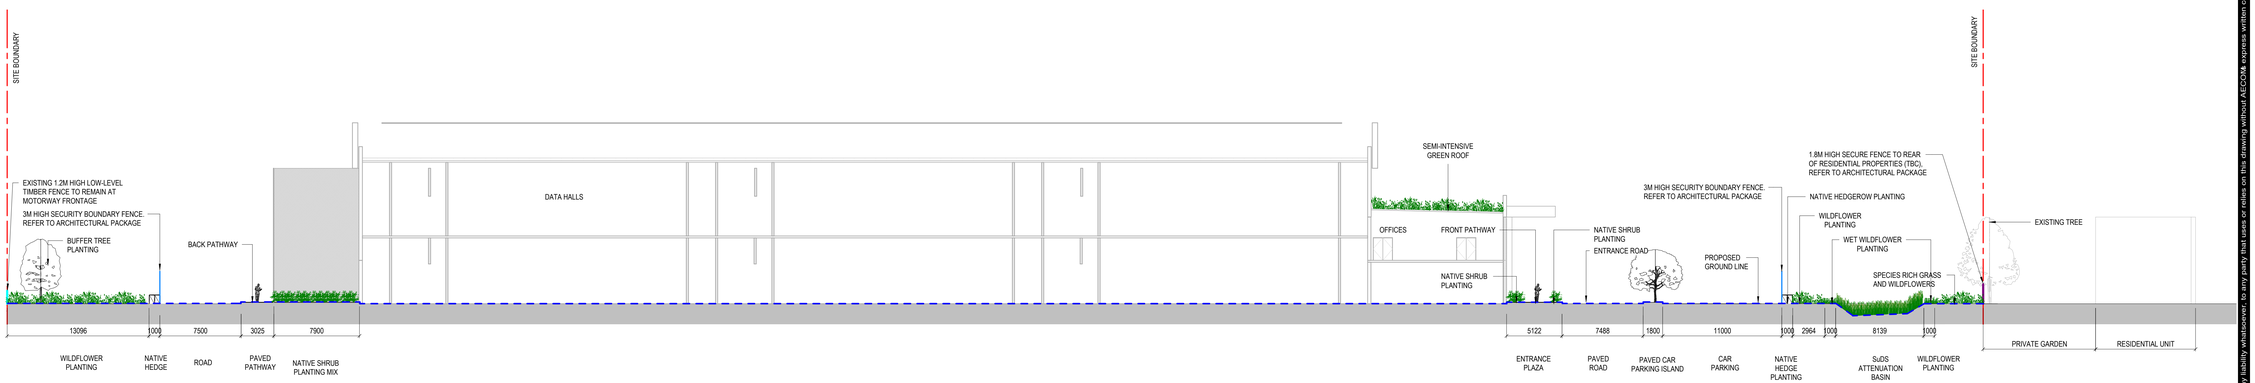

This drawing has been prepared for the use of AECOM's client. It may not be used, modified, reproduced or relied upon by third parties, except as agreed by AECOM or as required by law. AECOM accepts no responsibility and denies any liability whatsoever to any party that uses or relies on this drawing without AECOM's express written consent. Do not scale this document. All measurements must be obtained from the stated dimensions.

AECOM

Project

VIRTUS - Former Sipson Garden Centre

New Data Centre,
Sipson Lane, Sipson, West Drayton

Client

VIRTUS Data Centres

20 Balderton Street
London
W1K 6TL

Consultant

AECOM
Aldgate Tower
2 Leman Street
London E1 8FA
United Kingdom
Tel +44 (0) 20 7061 7000
www.aecom.com

Notes

This drawing is subject to changes following further coordination with AECOM multi-discipline team.

1. Tree number subject to further geotechnical survey information at the next stage
2. For road layout refer to civil engineers package
3. Do not measure off of this drawing

Issue/Revision

Rev.	Date	Description	Drn/Chk/Apr
P1	14/10/26	STAGE 2 DESIGN	LM/AS/ES

Key Plan

Suitability Status

S2 - Suitable for Information

Project Number

60749800

Sheet Title

Landscape Section
Sheet 4

Sheet Number

PGF-ACM-ZZ-XX-DR-LA-20304

Scale: As indicated@A0 **Rev:** P1